


E.L.T. Custom Coolers LLC

13770 Nelson St, Detroit, MI 48227


313-528-7888

sales@eltcustomcoolers.com


eltcoolerdoors.com

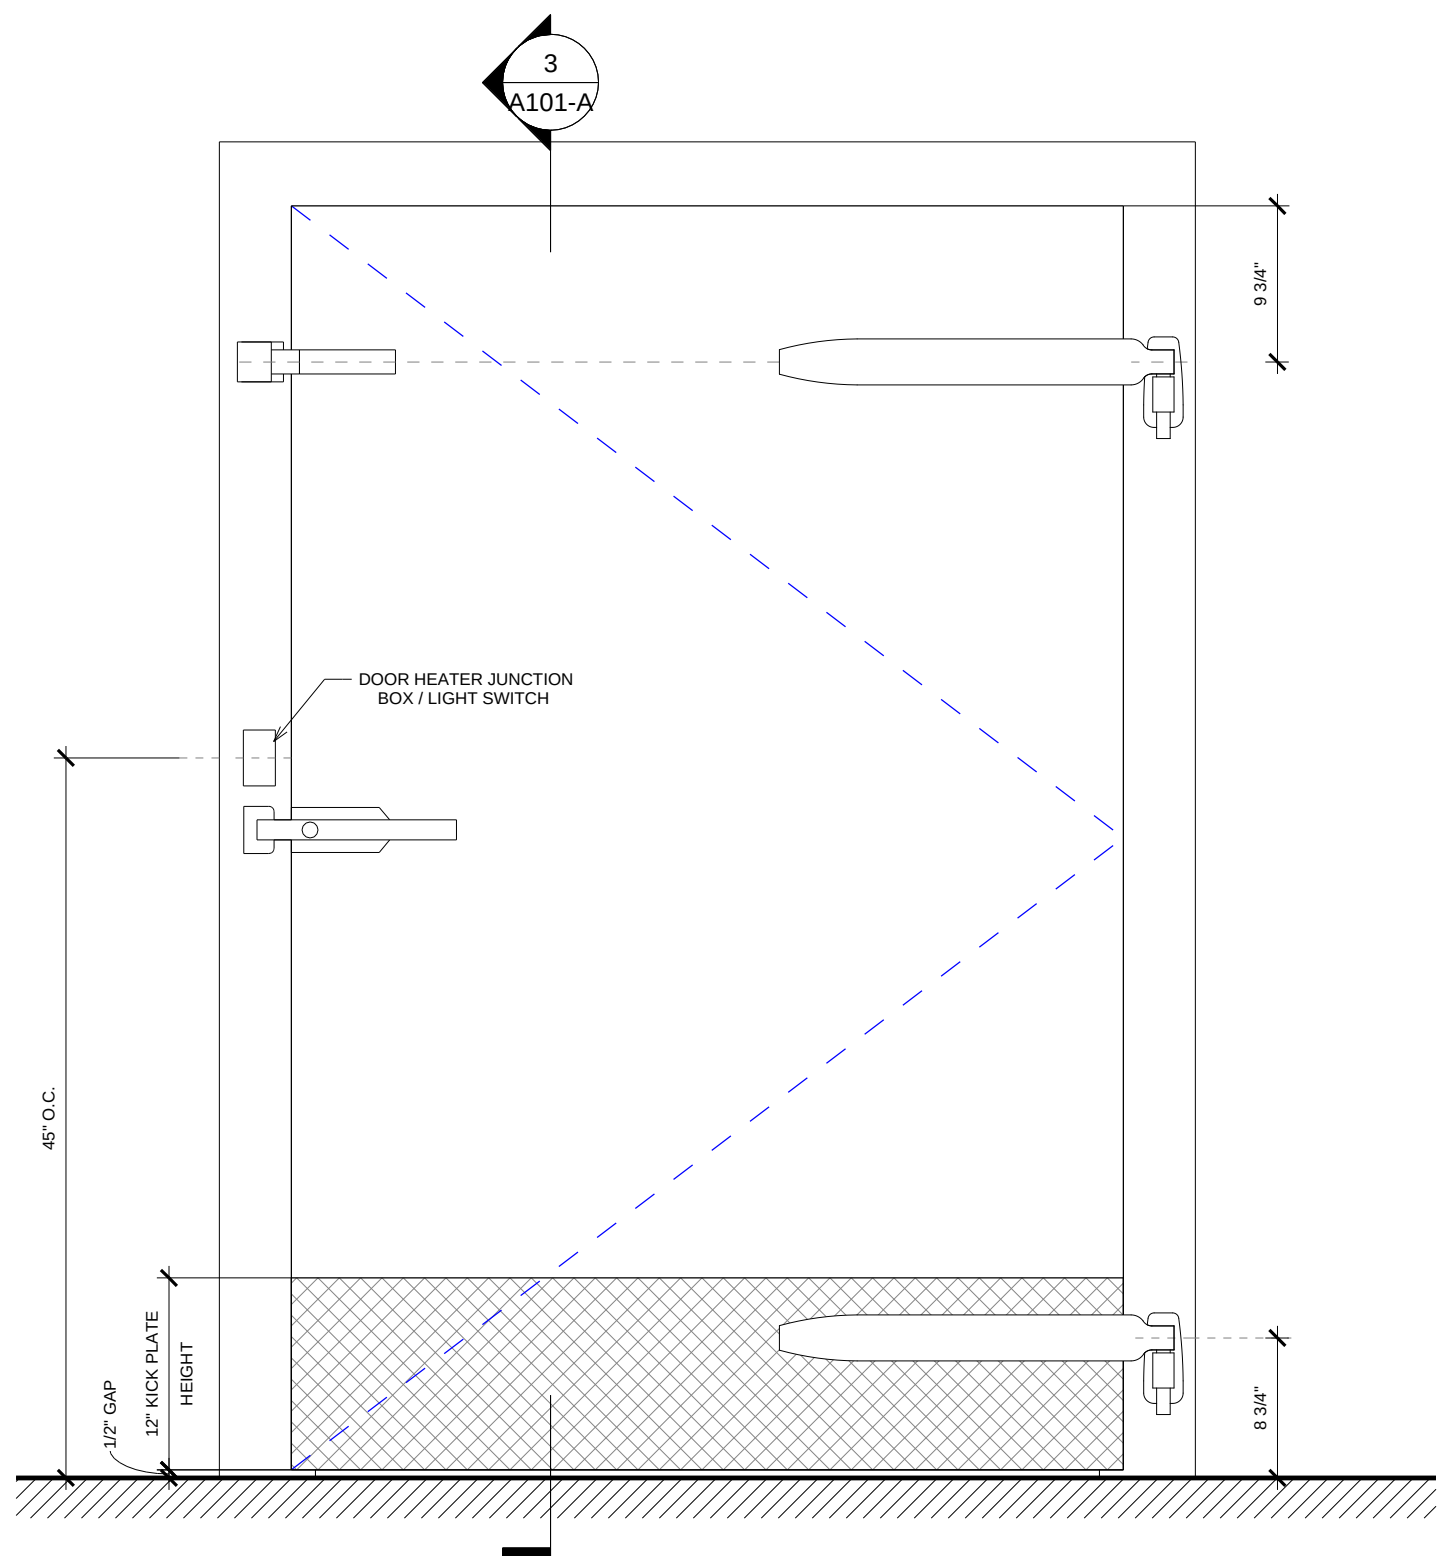


COOLER DOOR EXTERIOR ELEVATION - JAMB FRAME
② 1" = 1'-0"

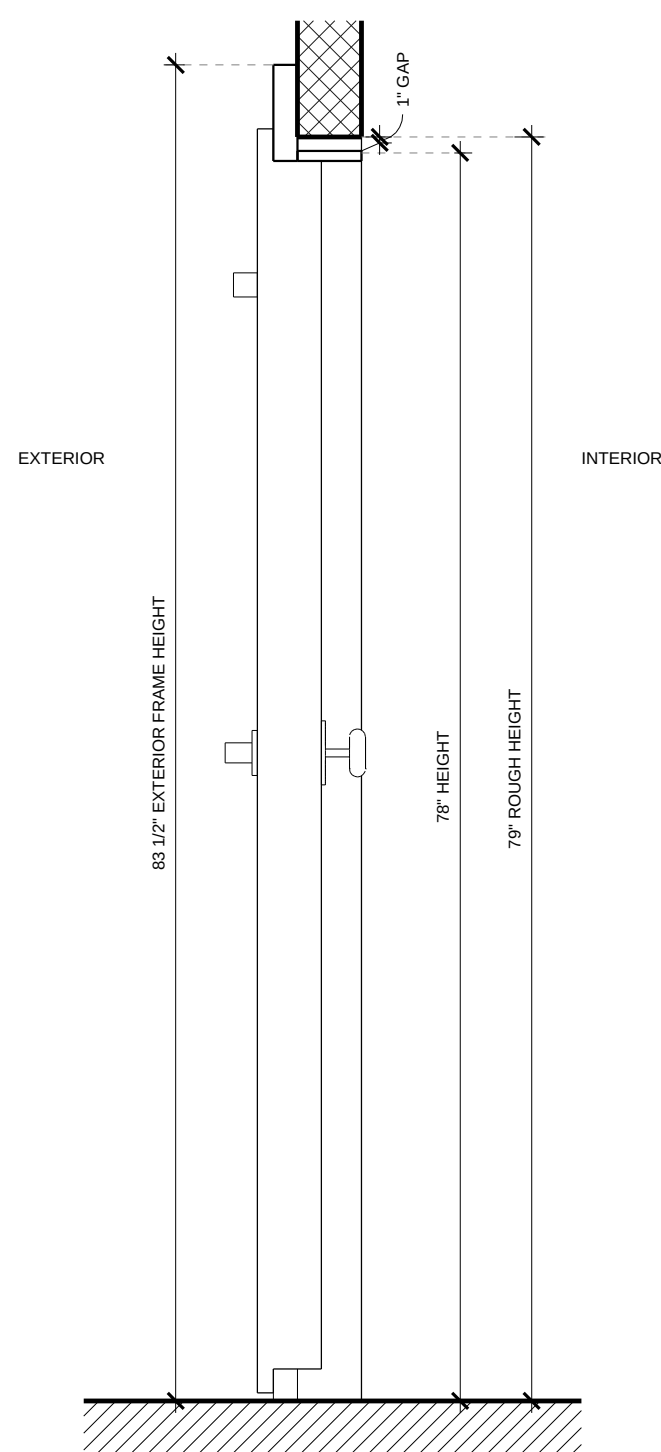


COOLER DOOR SECTION - JAMB FRAME
③ 1" = 1'-0"

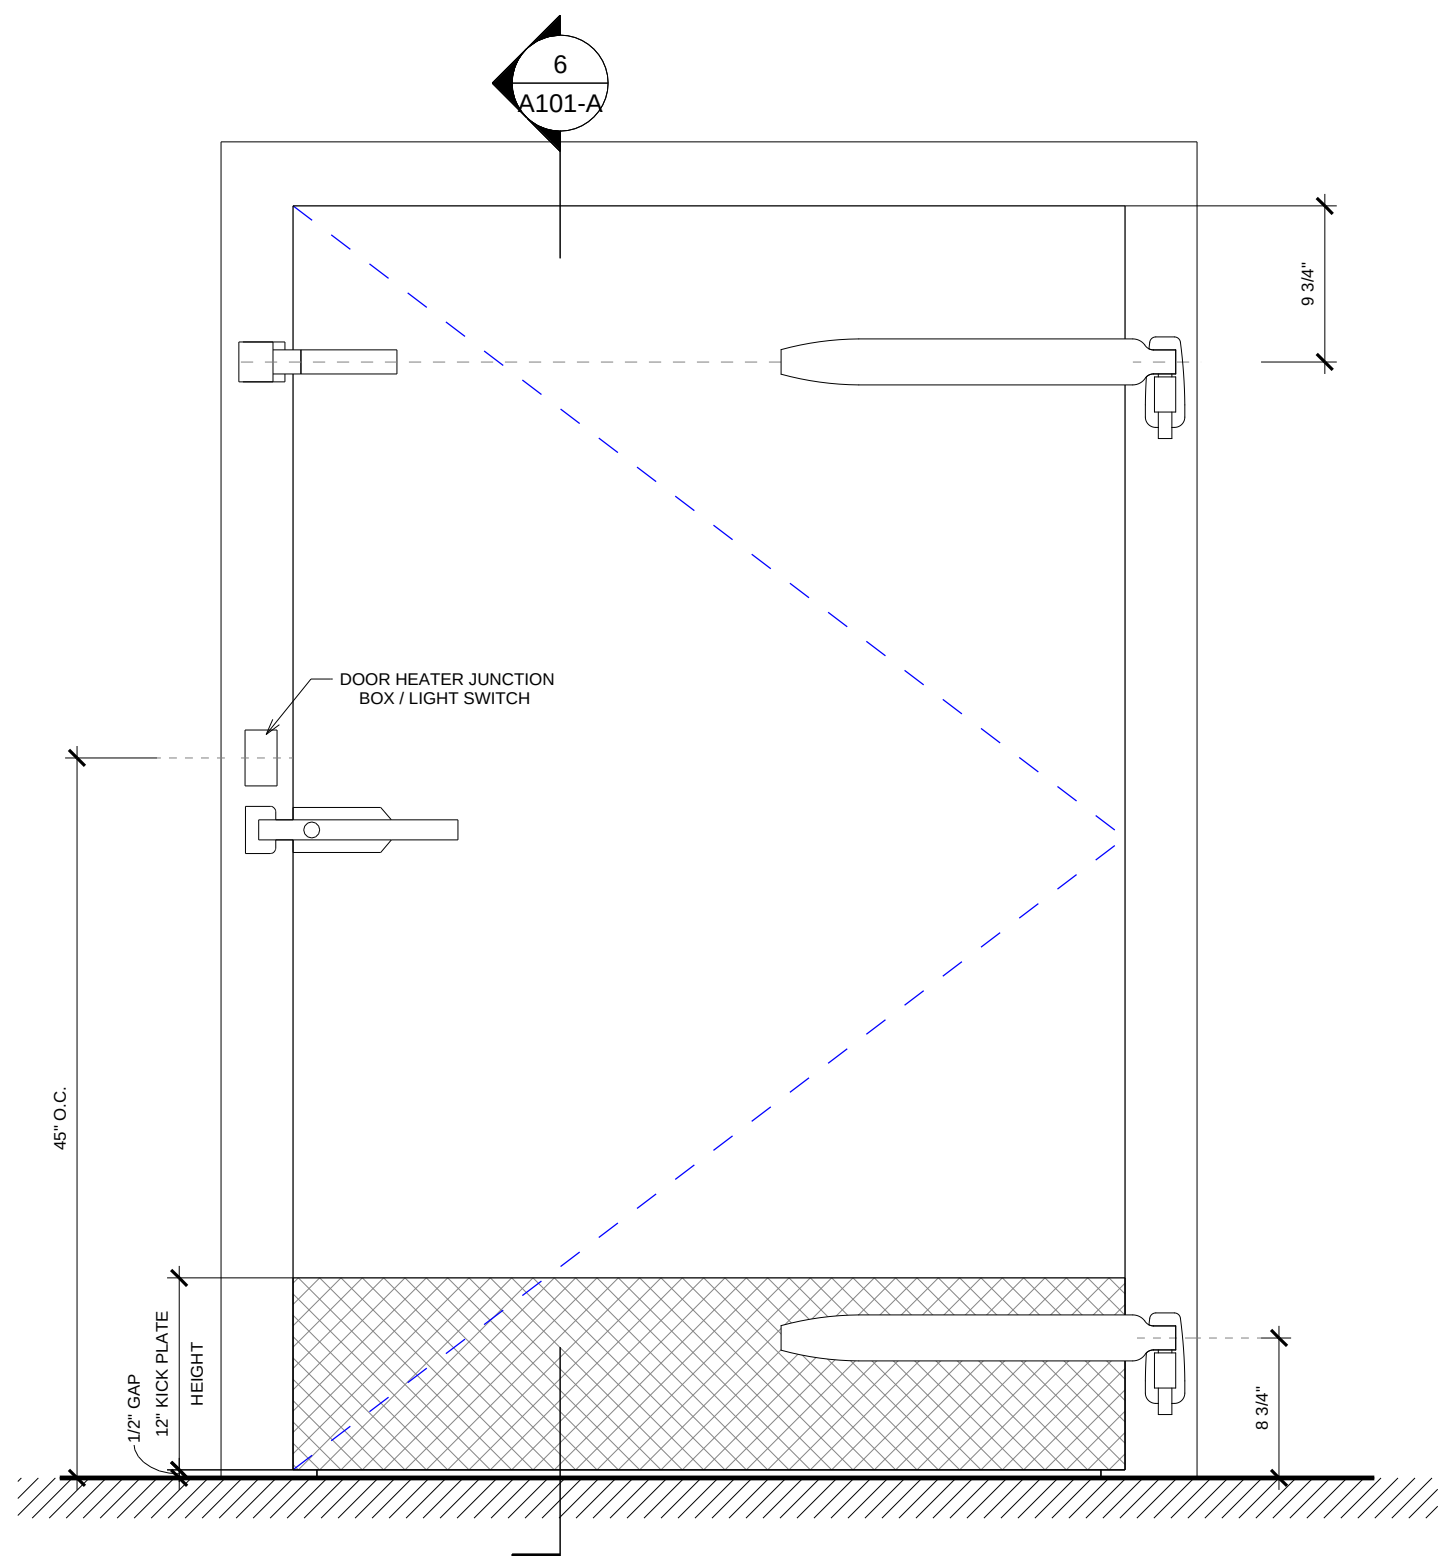


FREEZER DOOR EXTERIOR ELEVATION - PLUG FRAME
⑤ 1" = 1'-0"

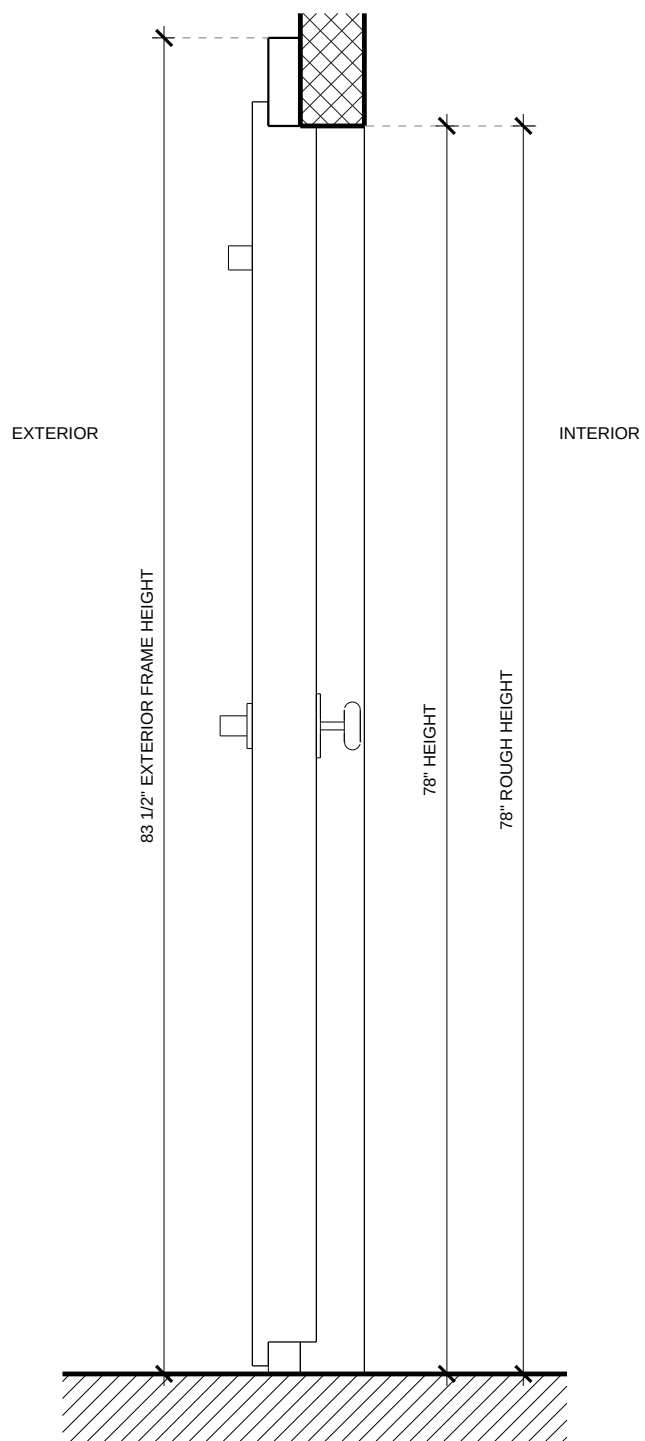

FREEZER DOOR SECTION - PLUG FRAME
⑥ 1" = 1'-0"

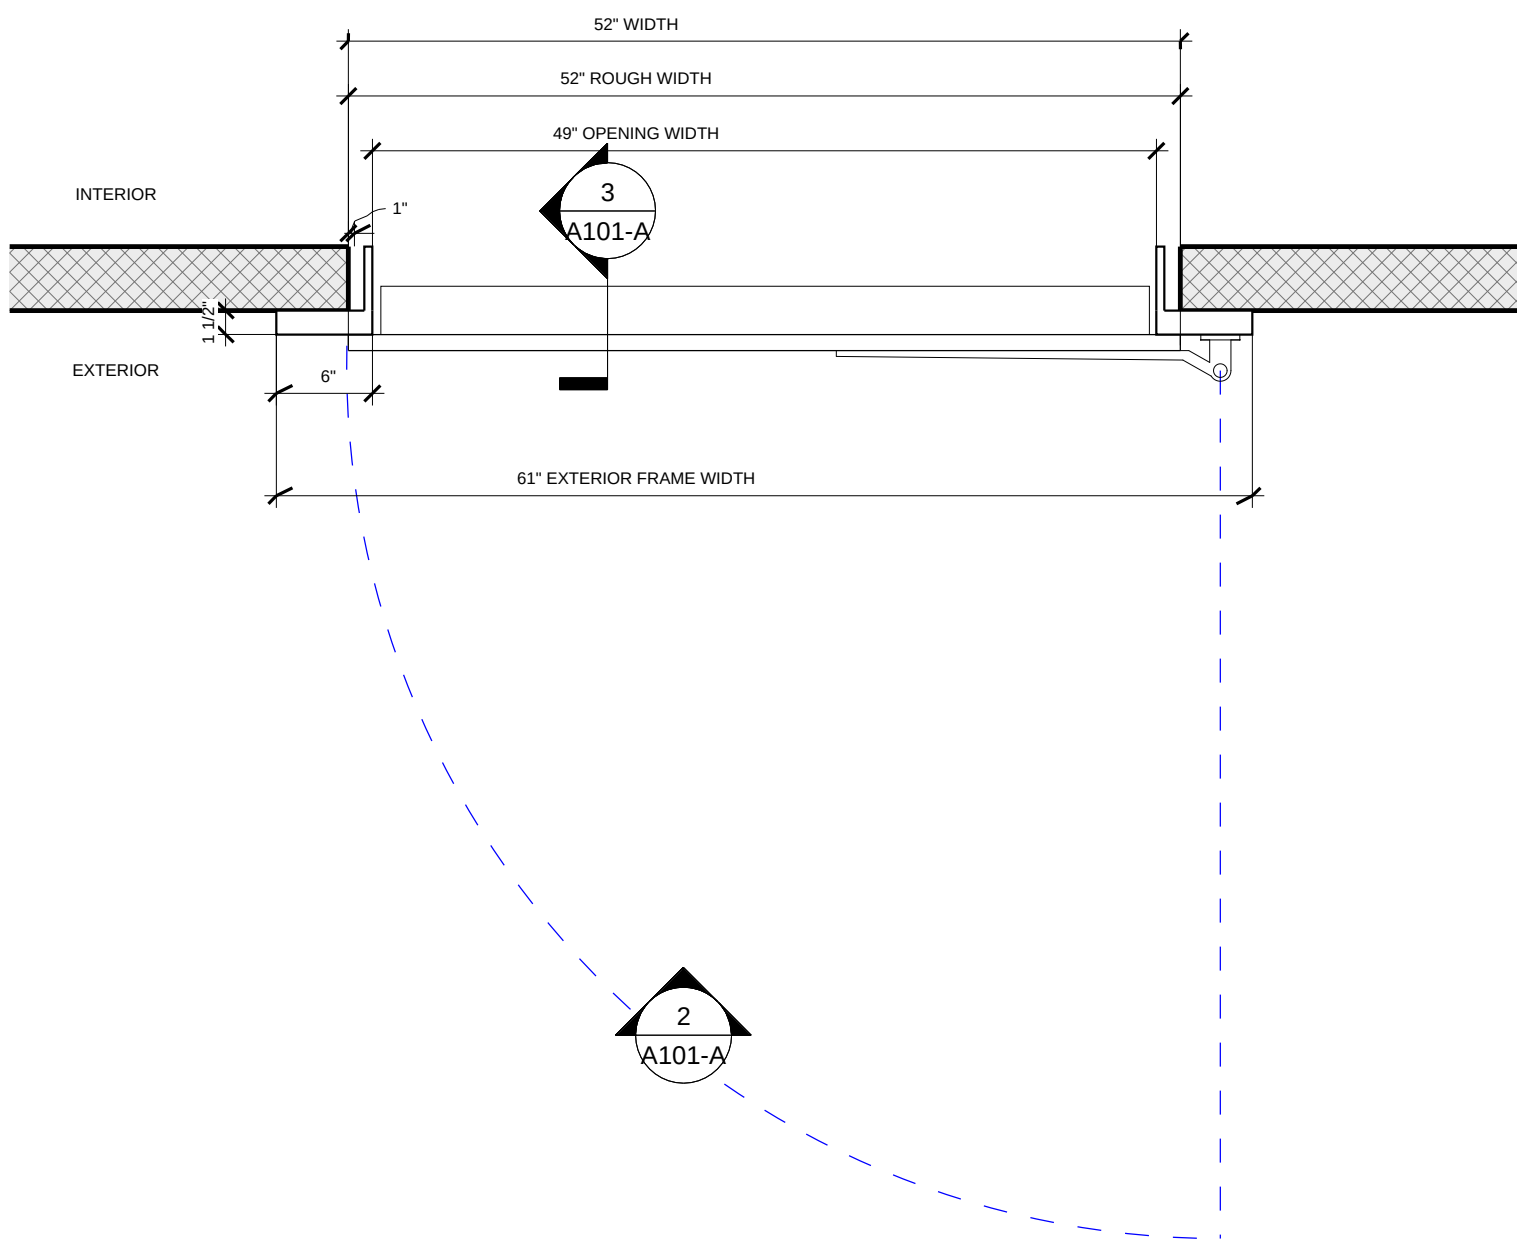

COOLER DOOR FLOOR PLAN - JAMB FRAME
① 1" = 1'-0"

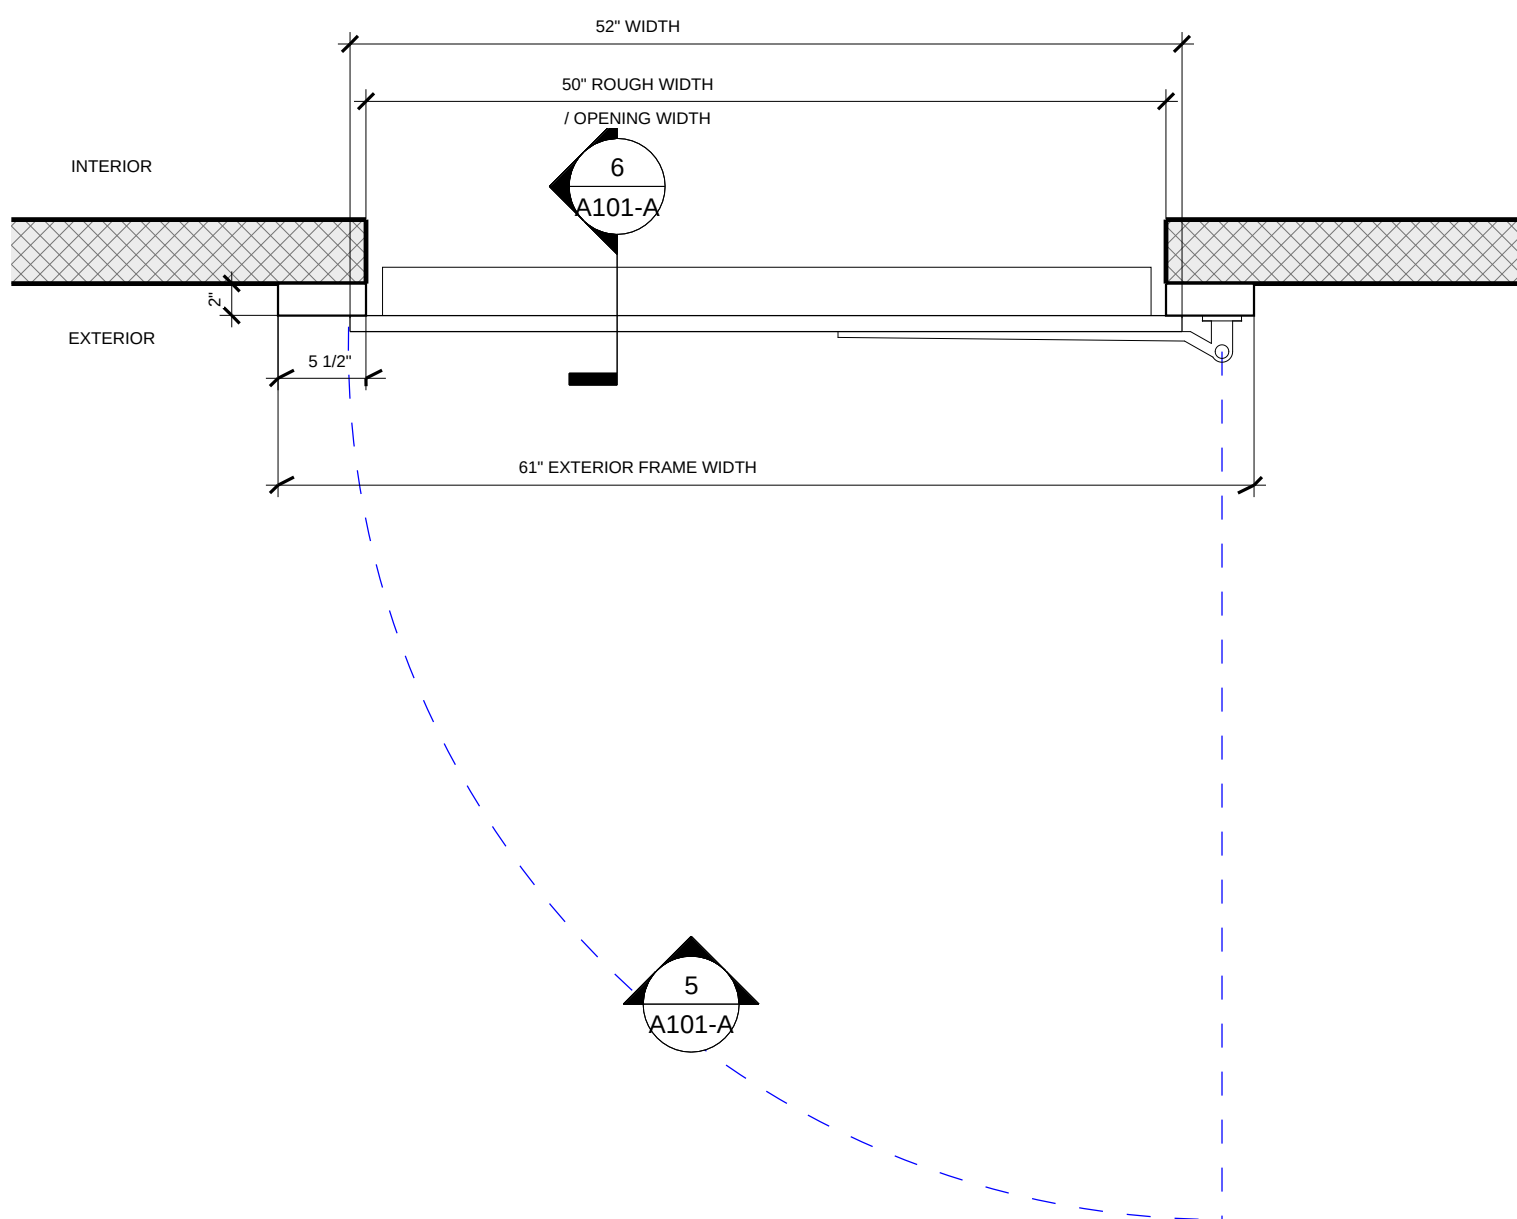

FREEZER DOOR FLOOR PLAN - PLUG FRAME
④ 1" = 1'-0"



WALK-IN SINGLE SWING DOOR - 52" x 78" - RIGHT HINGE

Project Number ELT-52x78

Date October 2026

Drawn By ELT

Checked By ELT

A101-A

Scale 1" = 1'-0"