


E.L.T. Custom Coolers LLC

13770 Nelson St, Detroit, MI 48227


313-528-7888

sales@eltcustomcoolers.com


eltcoolerdoors.com

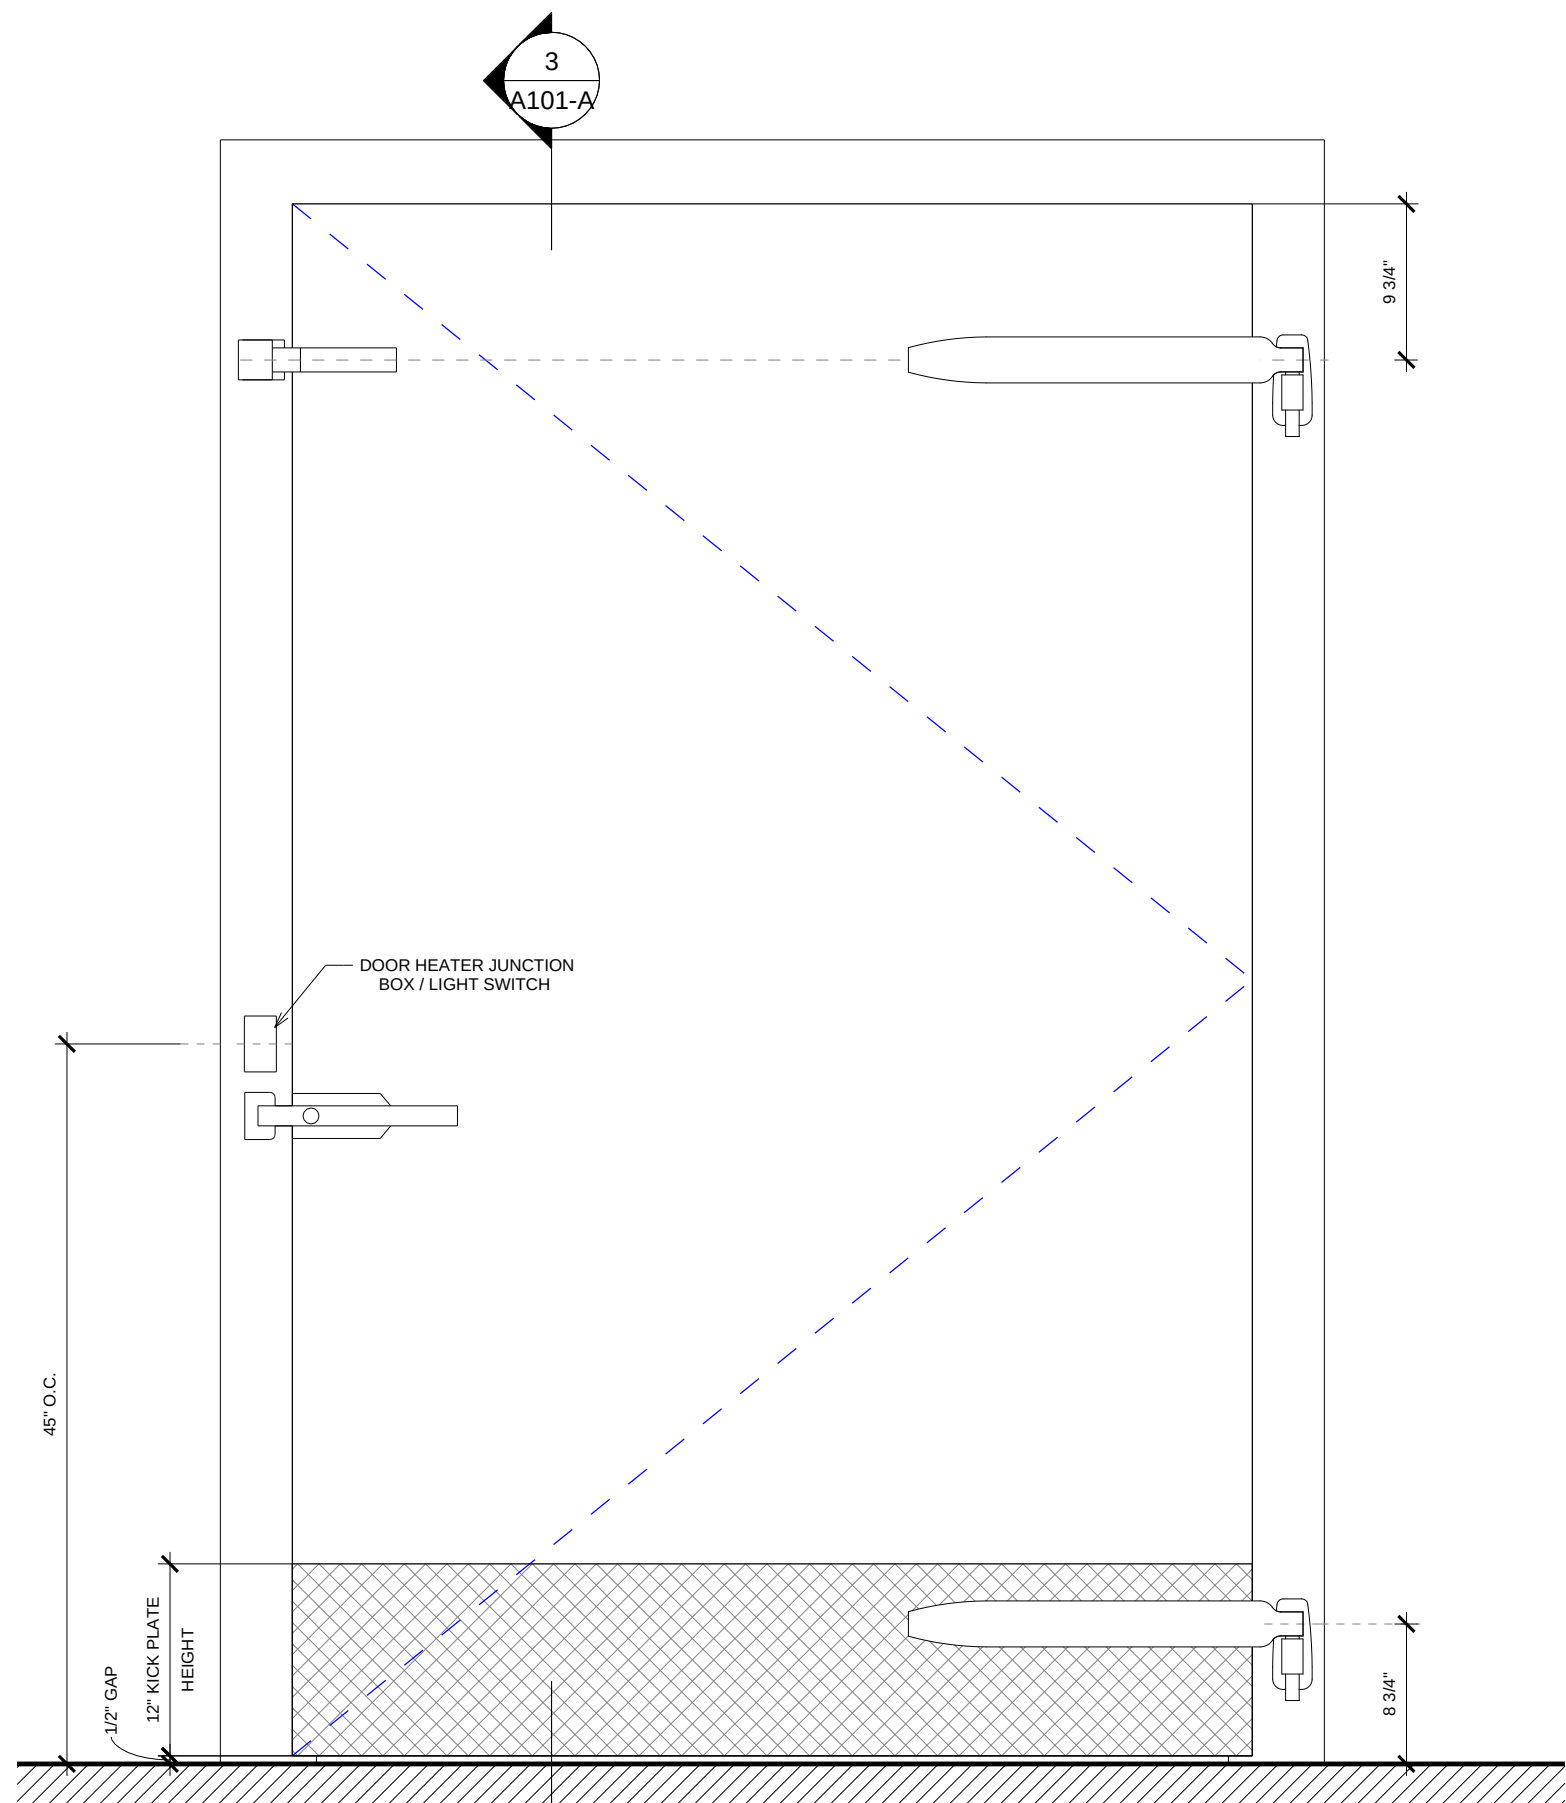


2 COOLER DOOR EXTERIOR ELEVATION - JAMB FRAME
1" = 1'-0"

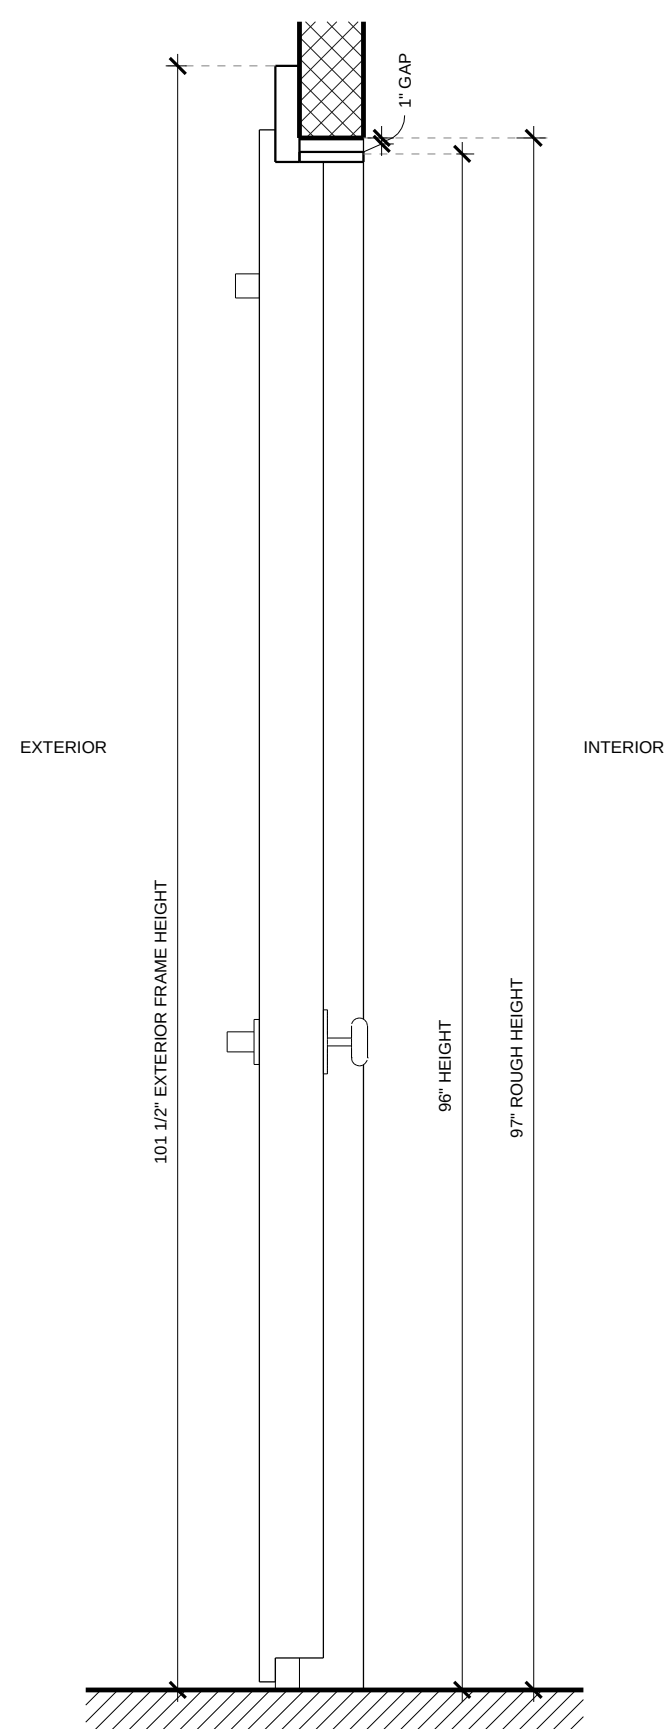


3 COOLER DOOR SECTION - JAMB FRAME
1" = 1'-0"

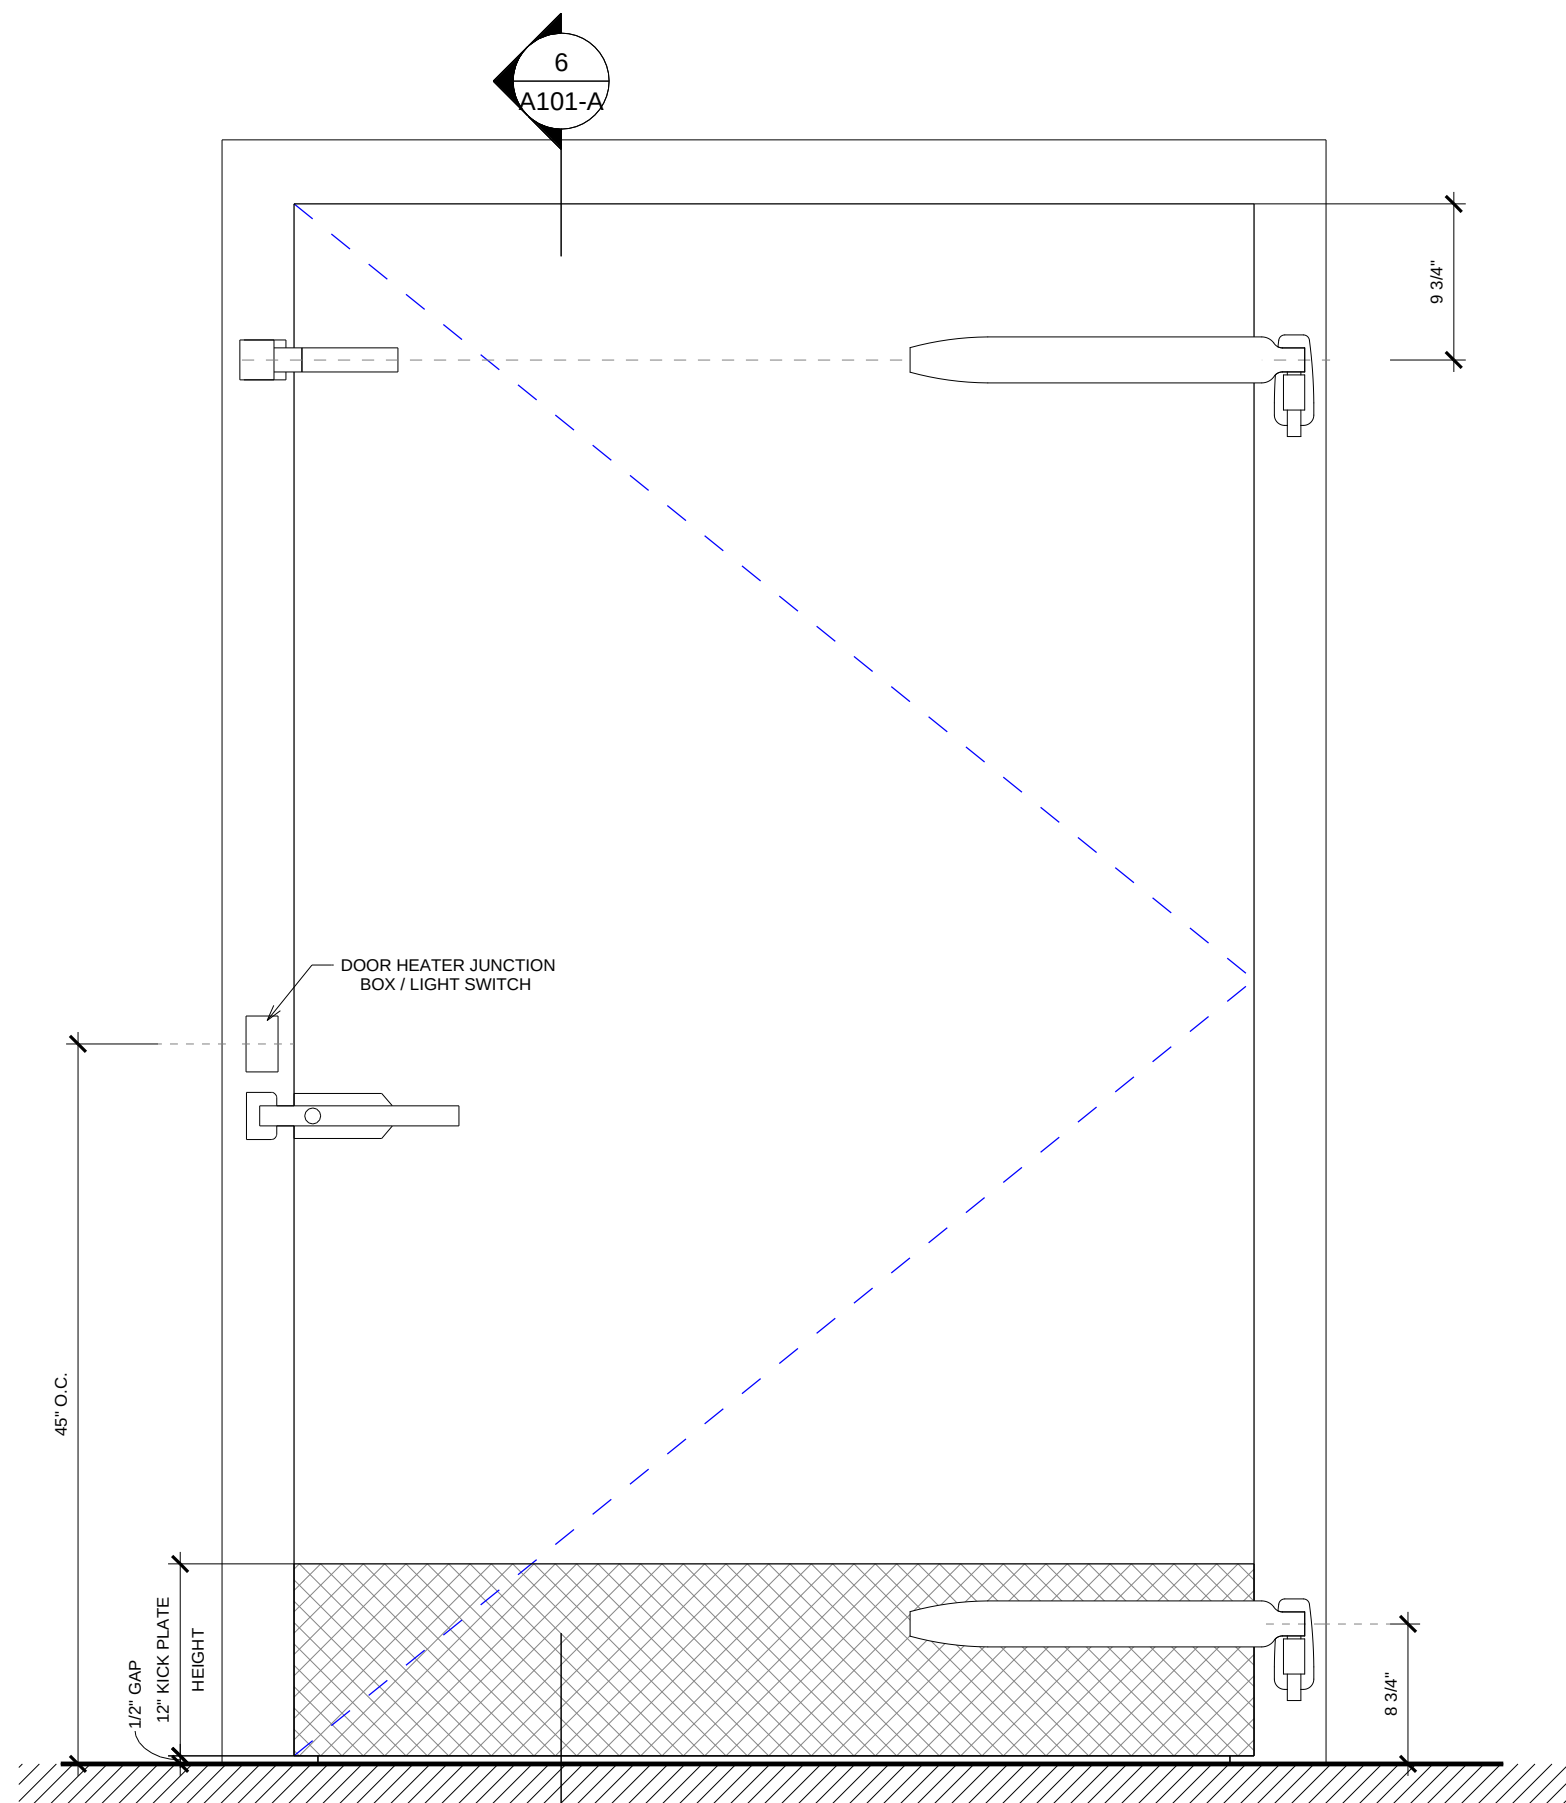


5 FREEZER DOOR EXTERIOR ELEVATION - PLUG FRAME
1" = 1'-0"

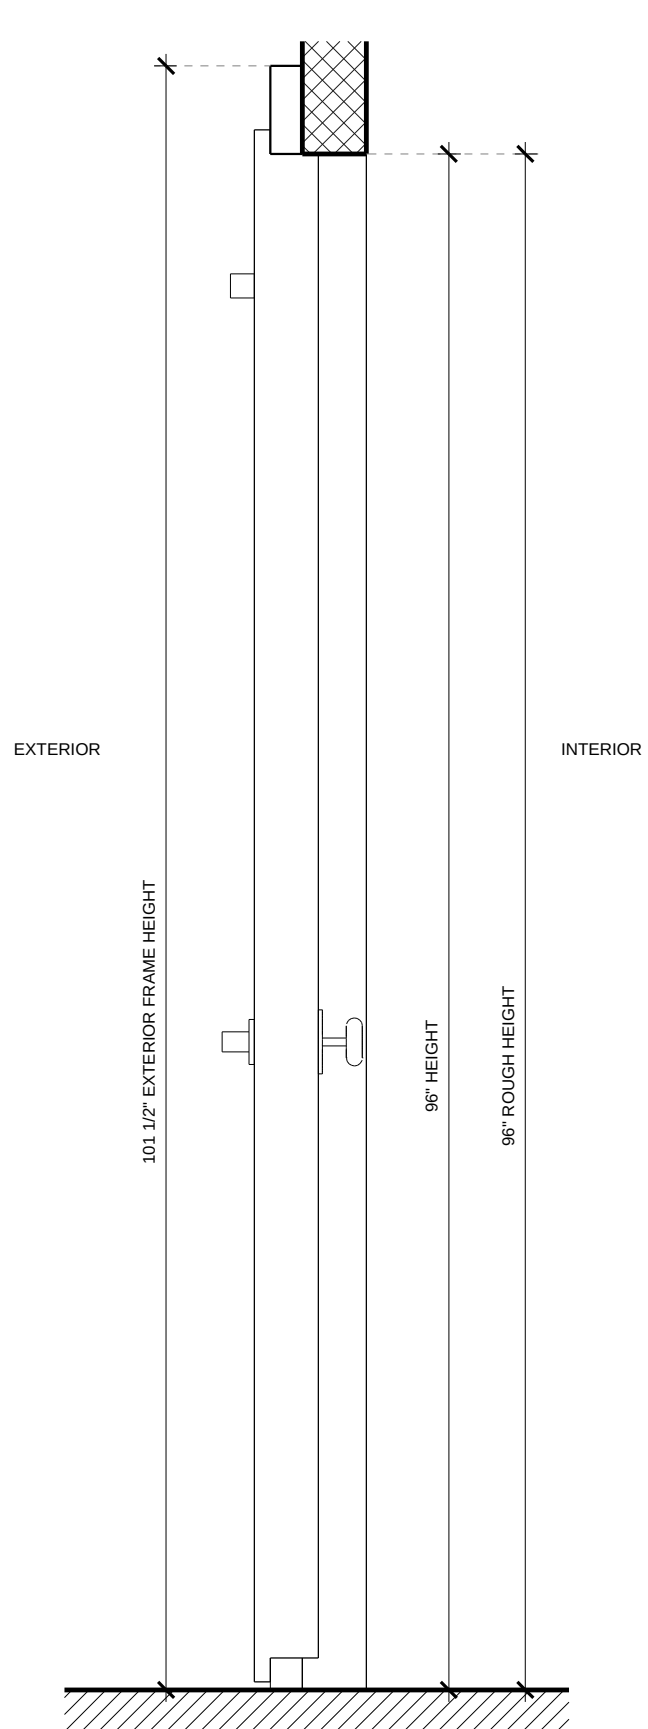

6 FREEZER DOOR SECTION - PLUG FRAME
1" = 1'-0"

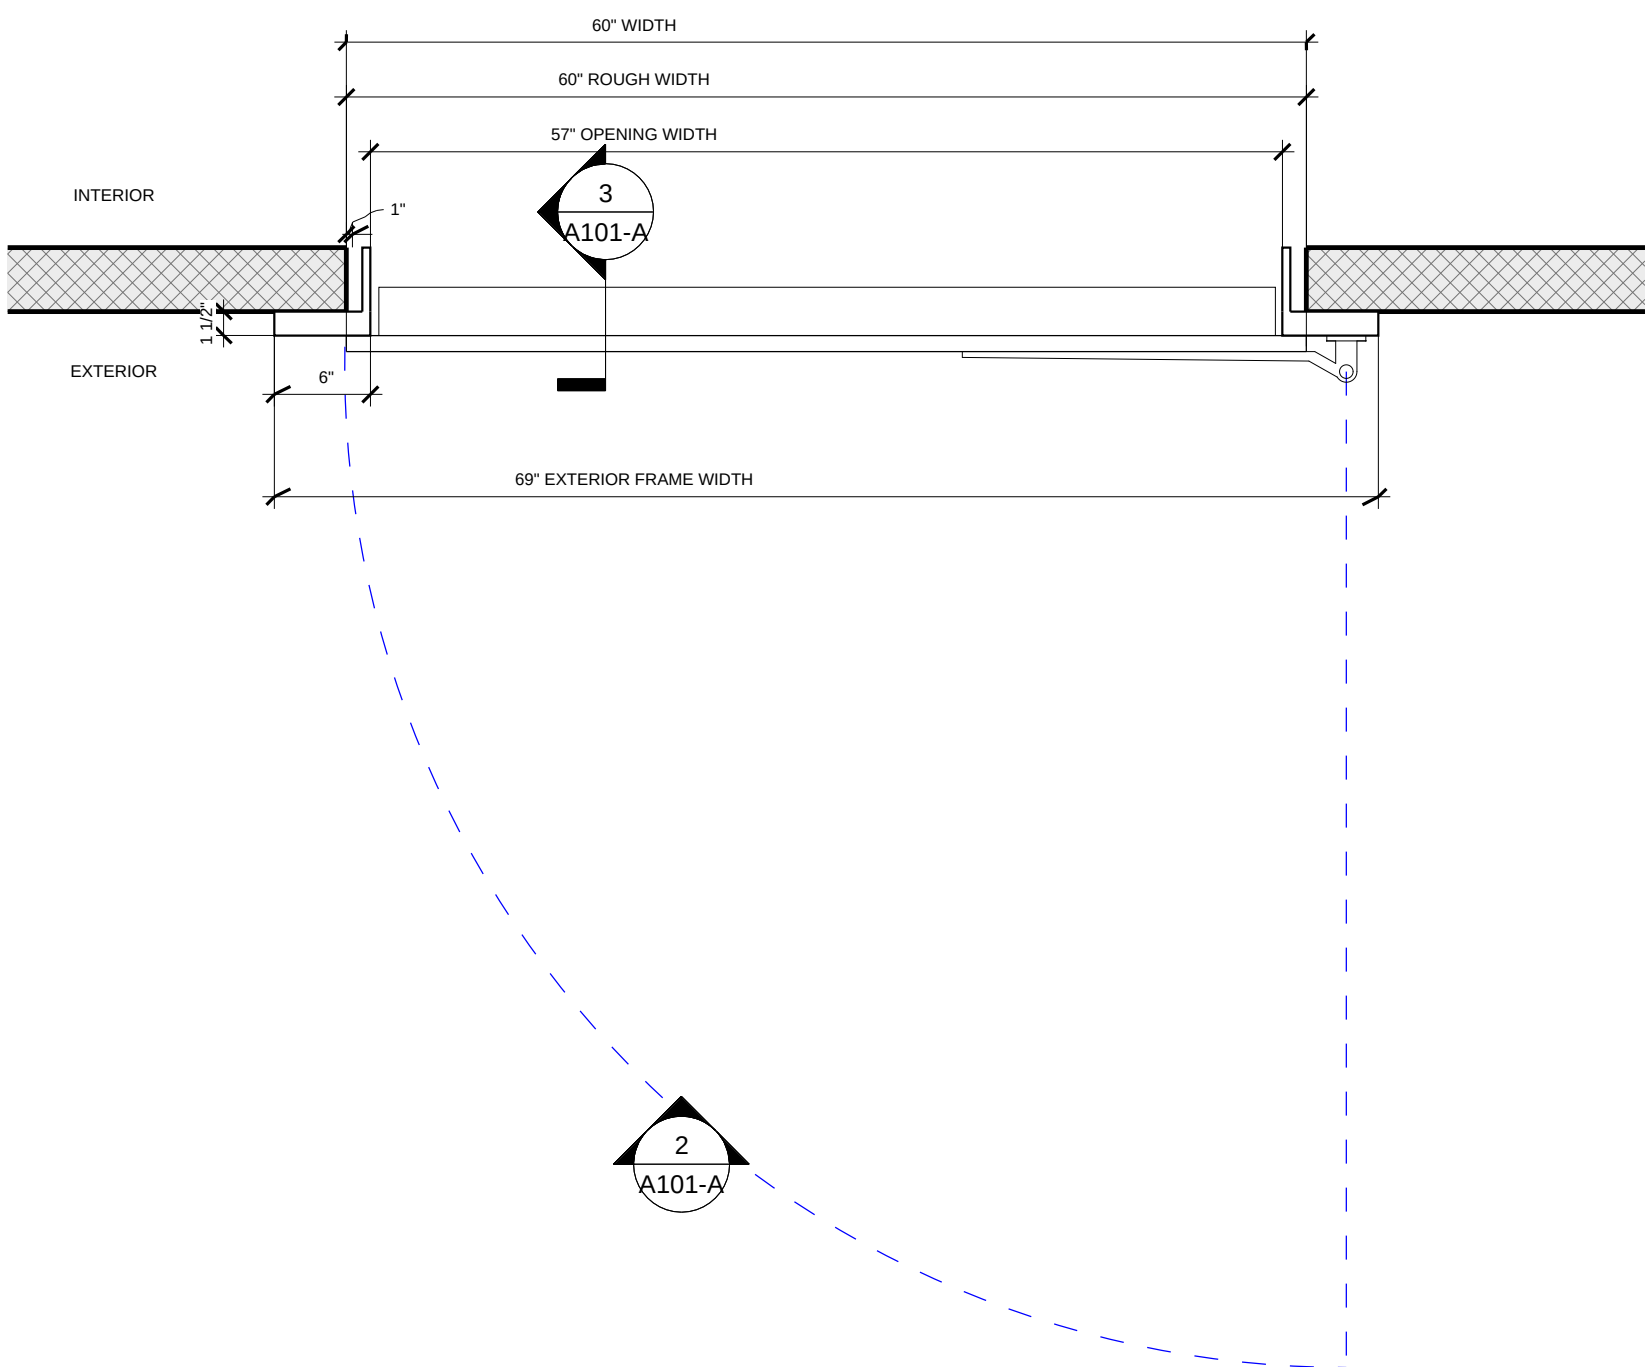

1 COOLER DOOR FLOOR PLAN - JAMB FRAME
1" = 1'-0"

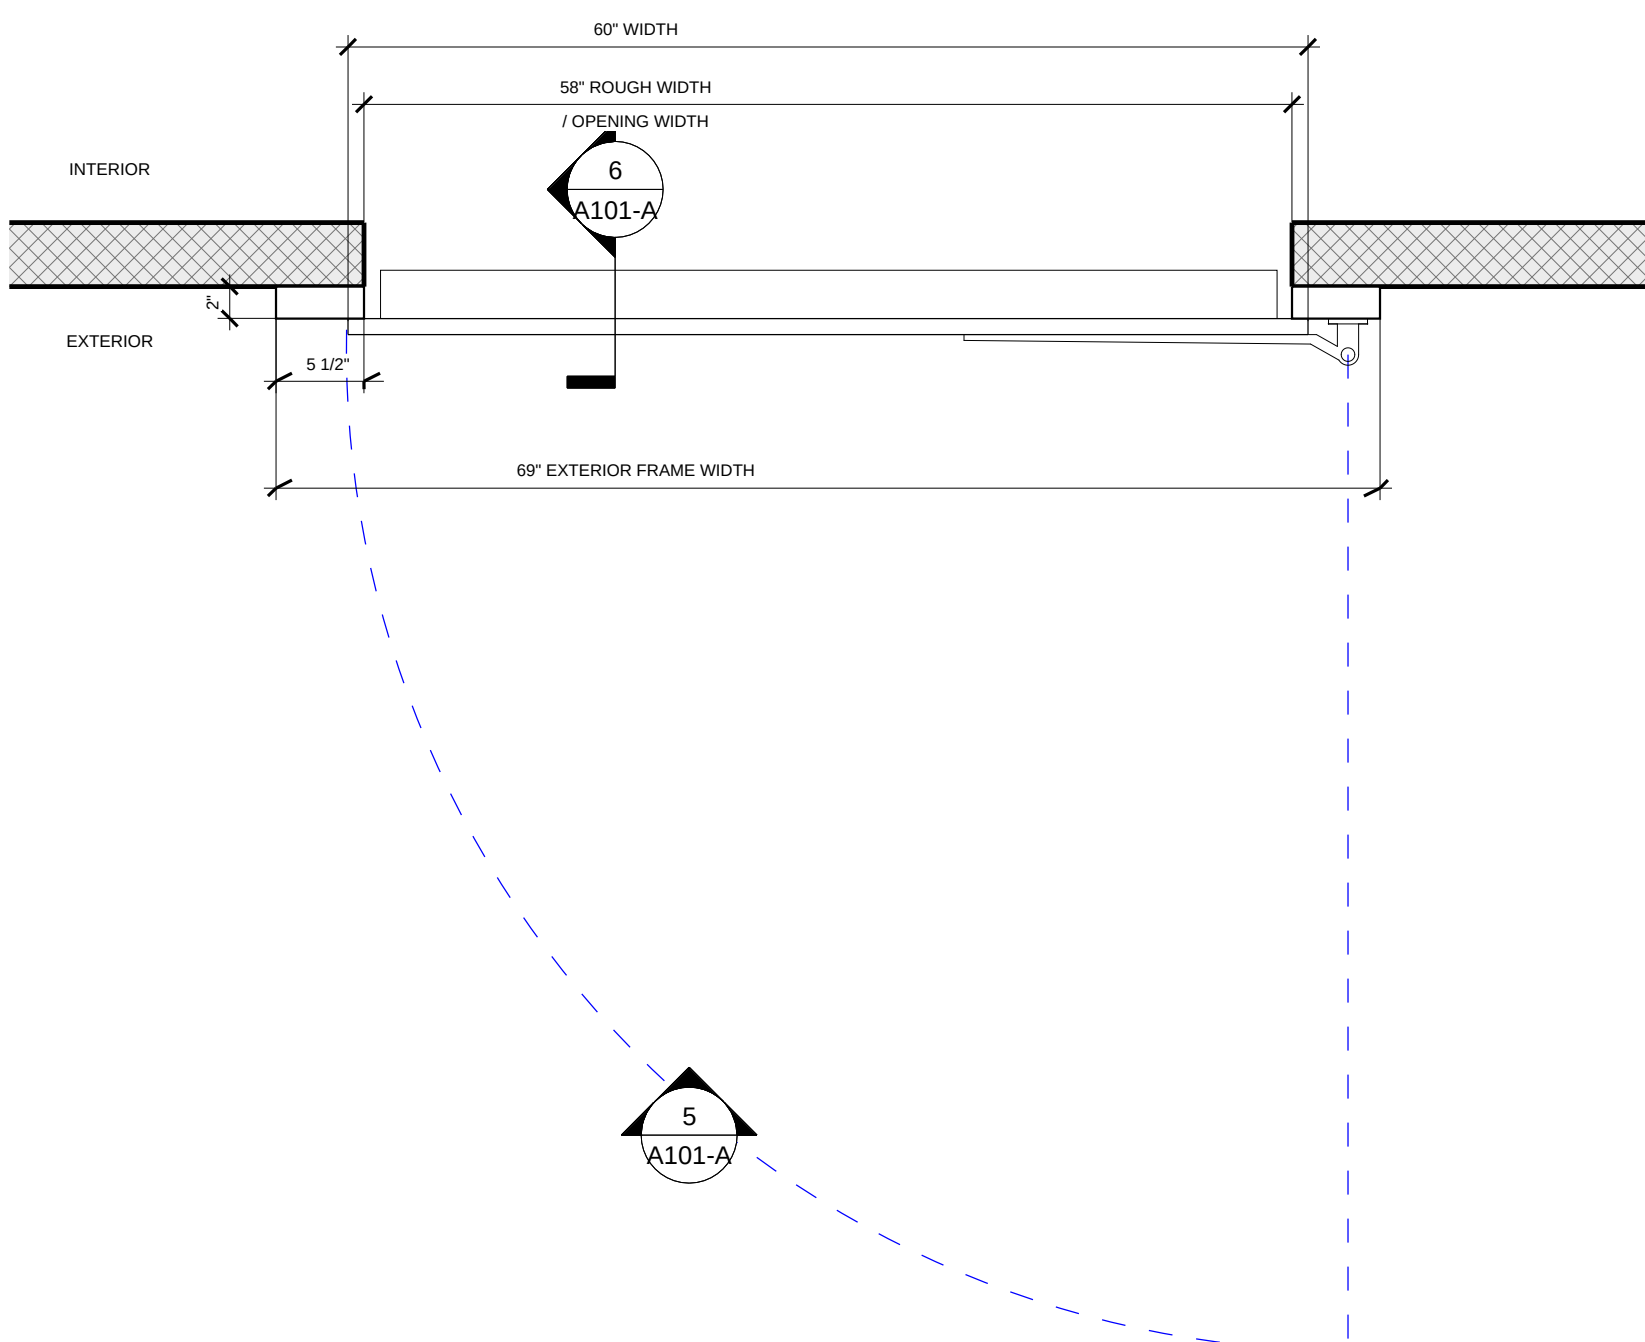

4 FREEZER DOOR FLOOR PLAN - PLUG FRAME
1" = 1'-0"



WALK-IN SINGLE SWING DOOR -
60" x 96" - RIGHT HINGE

Project Number ELT-60x96

Date October 2026

Drawn By ELT

Checked By ELT

A101-A

Scale 1" = 1'-0"