
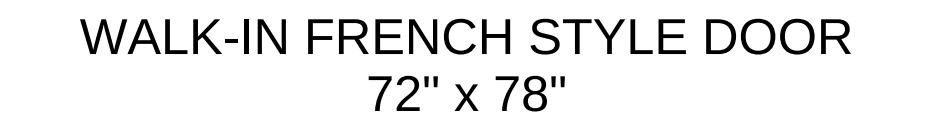


13770 Nelson St, Detroit, MI 48227
313-528-7888
sales@eltcustomcoolers.com

[illegible]

Project Number	ELT-FR-72x78
Date	October 2026
Drawn By	ELT
Checked By	ELT

Scale $1'' = 1'-0''$

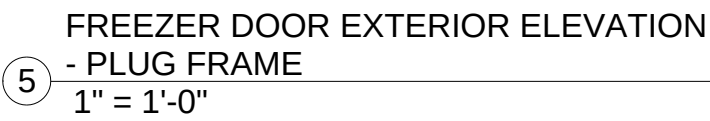

WALK-IN FRENCH STYLE DOOR SCHEDULE							
Type	Width	Height	Model	Manufacturer	Description	URL	Product Page URL
72" x 78" Cooler, Jamb Frame	72"	78"	ELT 72" x 78"	ELT Custom Coolers	Walk in Cooler French Style Door 72" x 78" Prehung with a Retrofit Heated & Jamb Frame for New Construction.	https://eltcoolersdoors.com/	https://eltcoolersdoors.com/collections/french-doors
72" x 78" Cooler, Plug Frame	72"	78"	ELT 72" x 78"	ELT Custom Coolers	Walk in Cooler French Style Door 72" x 78" Prehung with a Retrofit Heated & Plug Frame for Replacement applications.	https://eltcoolersdoors.com/	https://eltcoolersdoors.com/collections/french-doors
72" x 78" Freezer, Jamb Frame	72"	78"	ELT 72" x 78"	ELT Custom Coolers	Walk in Freezer French Style Door 72" x 78" Prehung with a Retrofit Heated & Jamb Frame for New Construction.	https://eltcoolersdoors.com/	https://eltcoolersdoors.com/collections/french-doors
72" x 78" Freezer, Plug Frame	72"	78"	ELT 72" x 78"	ELT Custom Coolers	Walk in Freezer French Style Door 72" x 78" Prehung with a Retrofit Heated & Plug Frame for Replacement applications.	https://eltcoolersdoors.com/	https://eltcoolersdoors.com/collections/french-doors