


E.L.T. Custom Coolers LLC

13770 Nelson St, Detroit, MI 48227


313-528-7888

sales@eltcustomcoolers.com


eltcoolerdoors.com

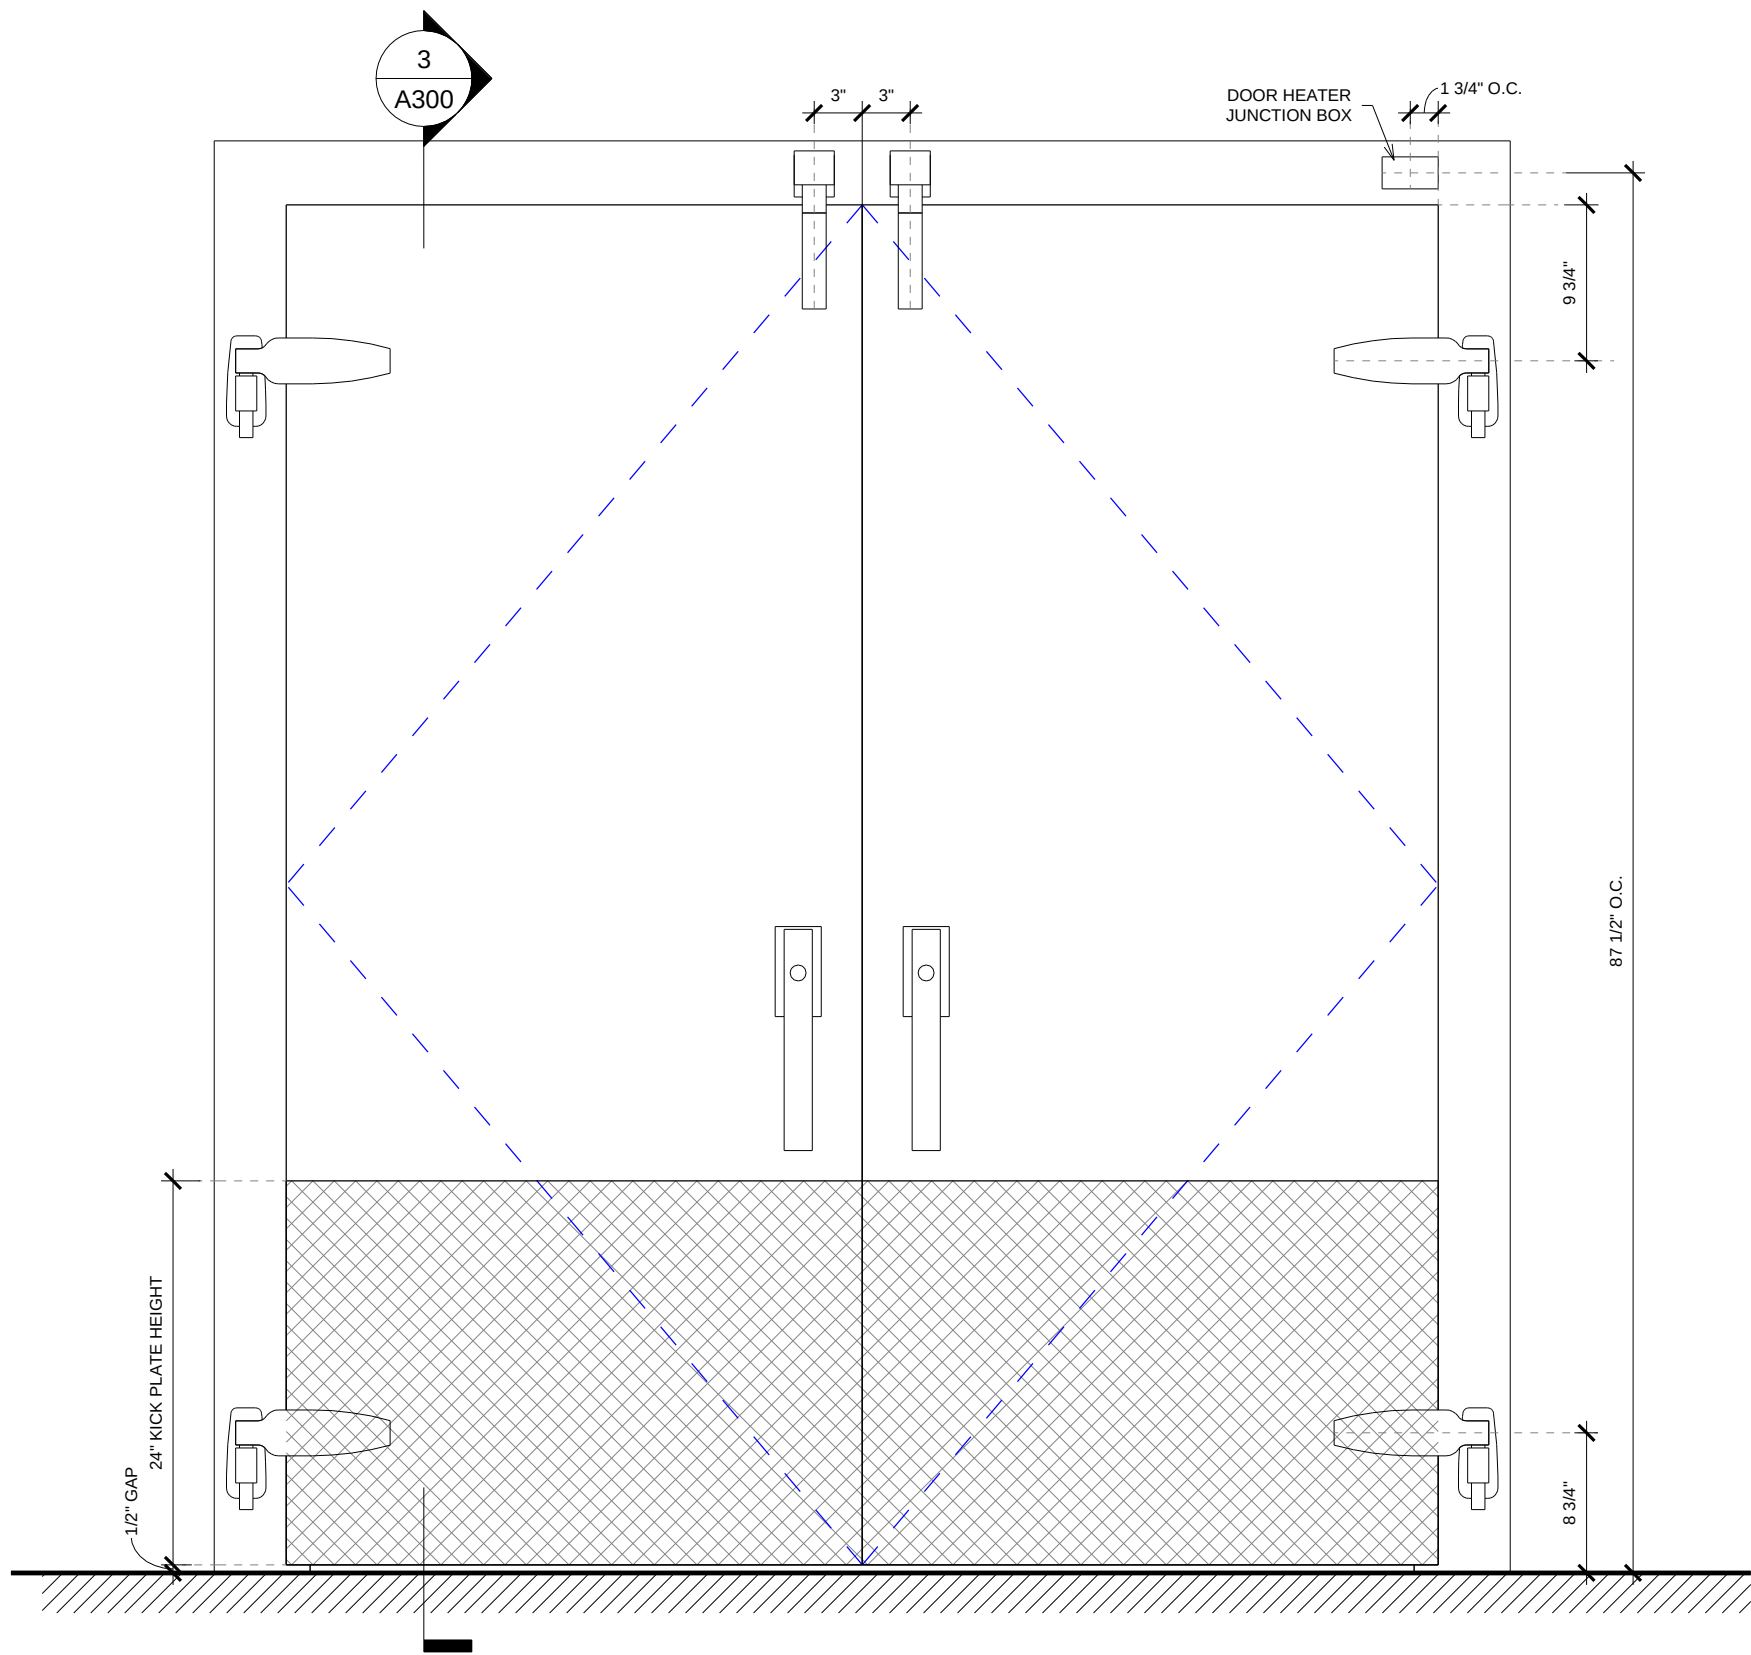


COOLER DOOR EXTERIOR ELEVATION -
JAMB FRAME
1" = 1'-0"

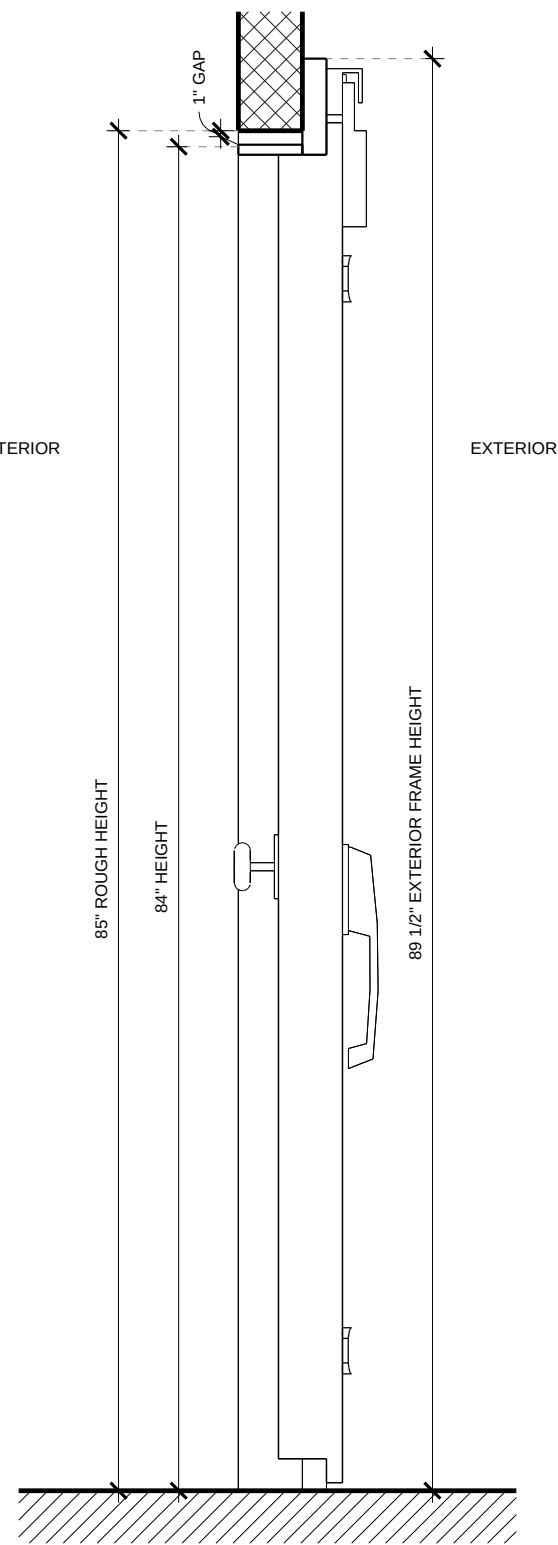


COOLER DOOR SECTION - JAMB FRAME
1" = 1'-0"

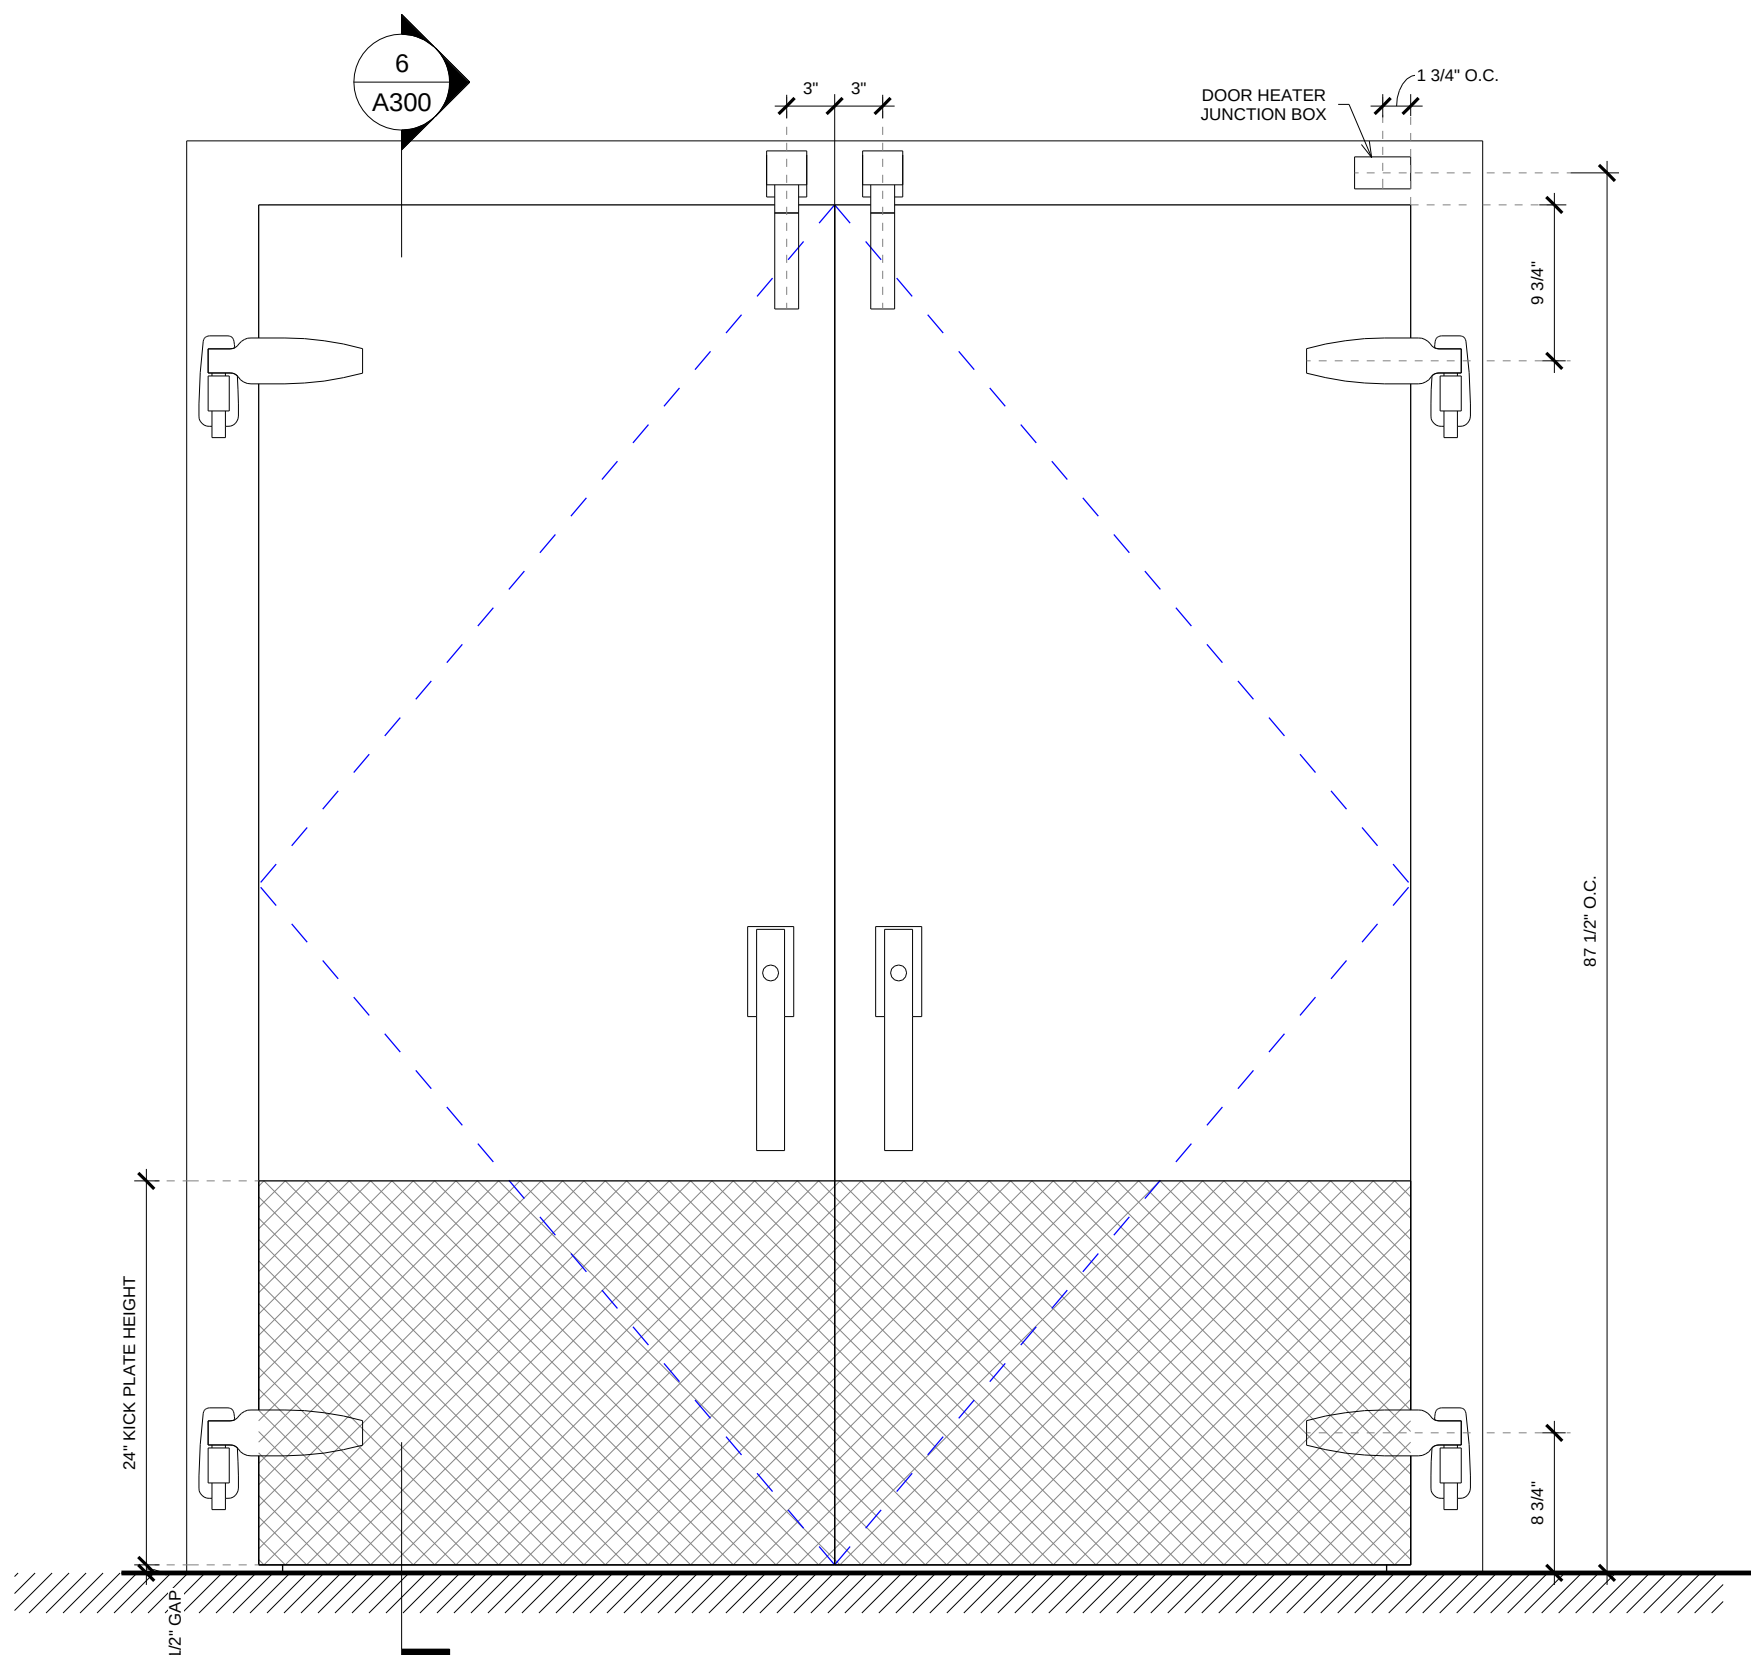


FREEZER DOOR EXTERIOR ELEVATION
- PLUG FRAME
1" = 1'-0"

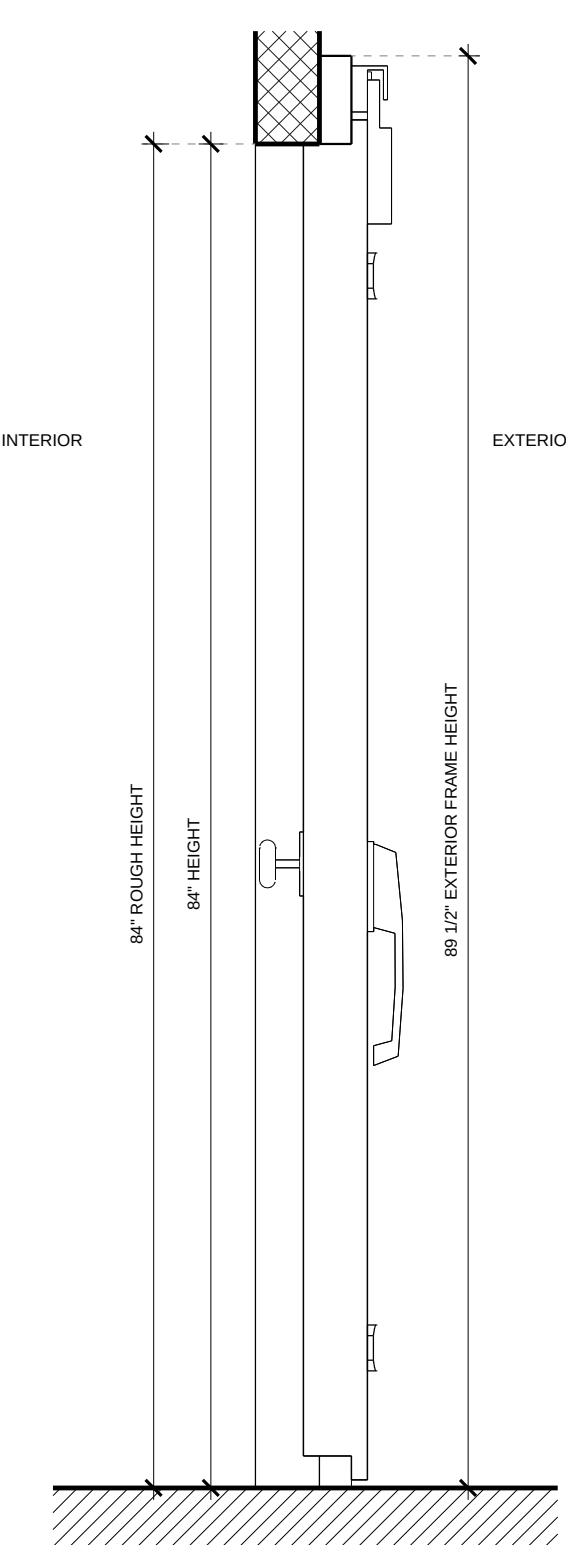

FREEZER DOOR SECTION - PLUG
FRAME
1" = 1'-0"

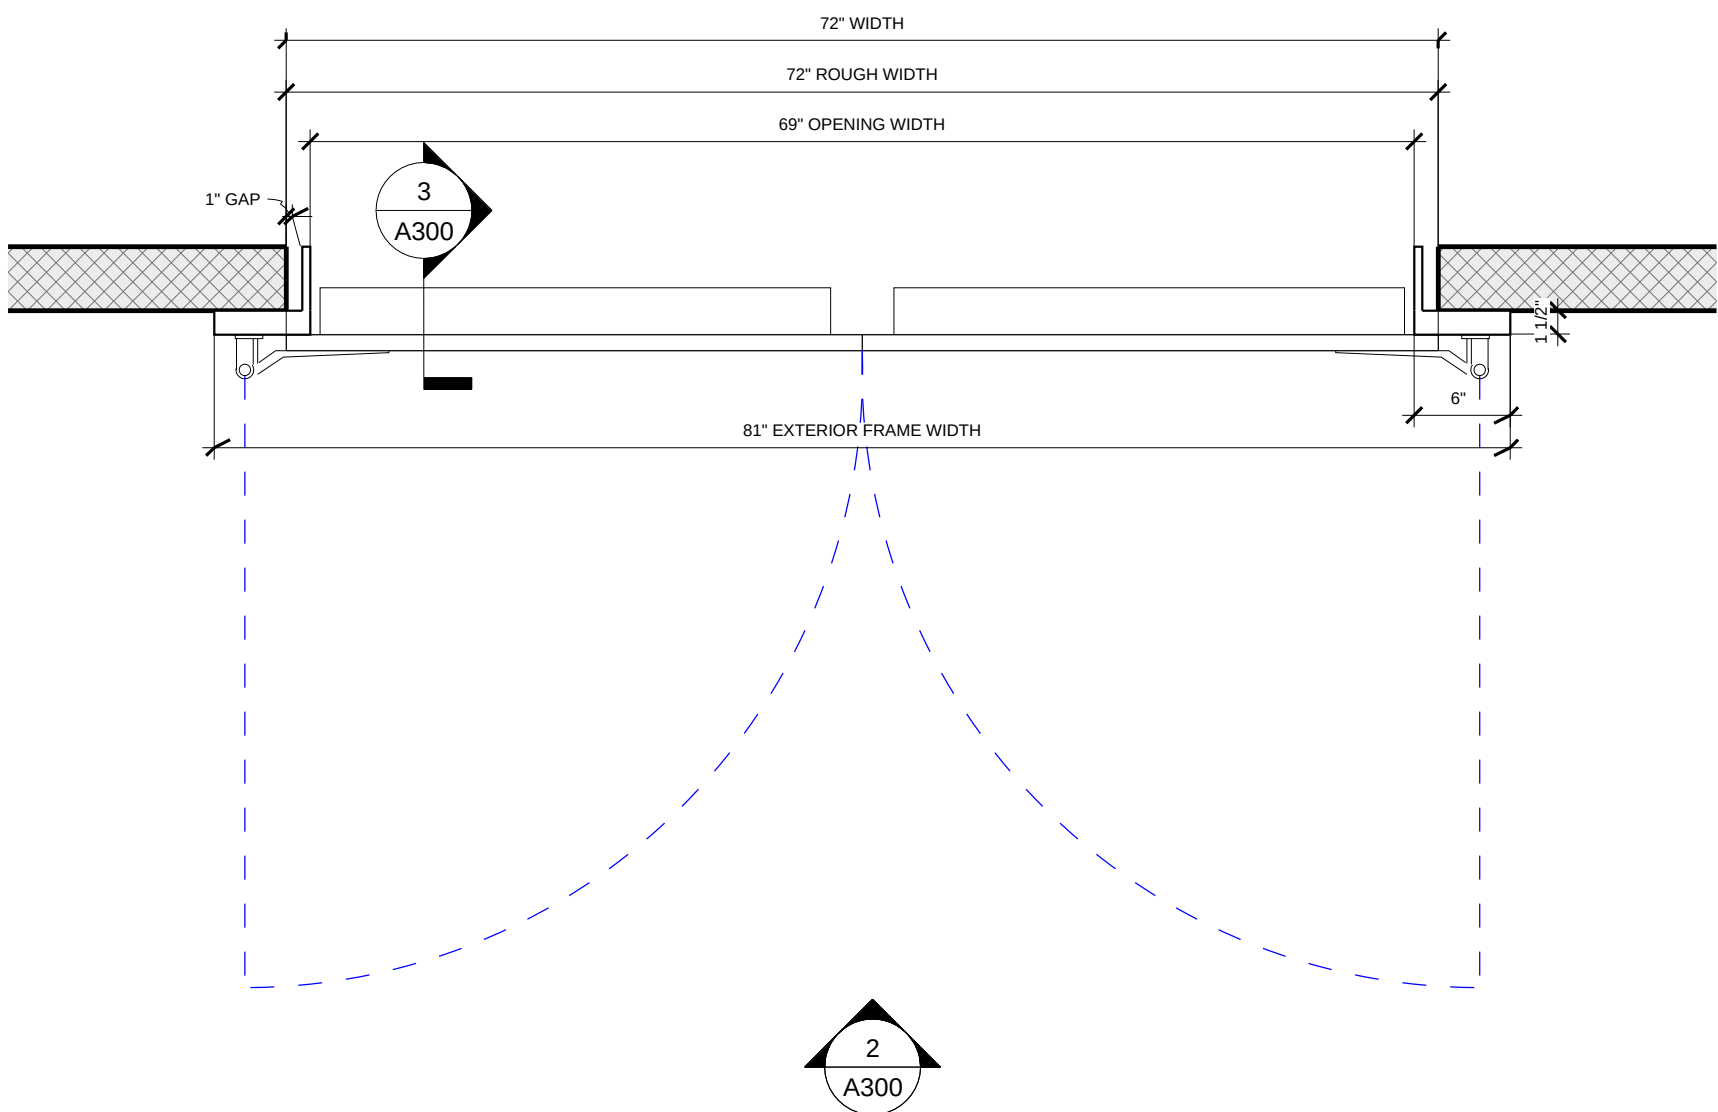

COOLER DOOR FLOOR PLAN - JAMB
FRAME
1" = 1'-0"

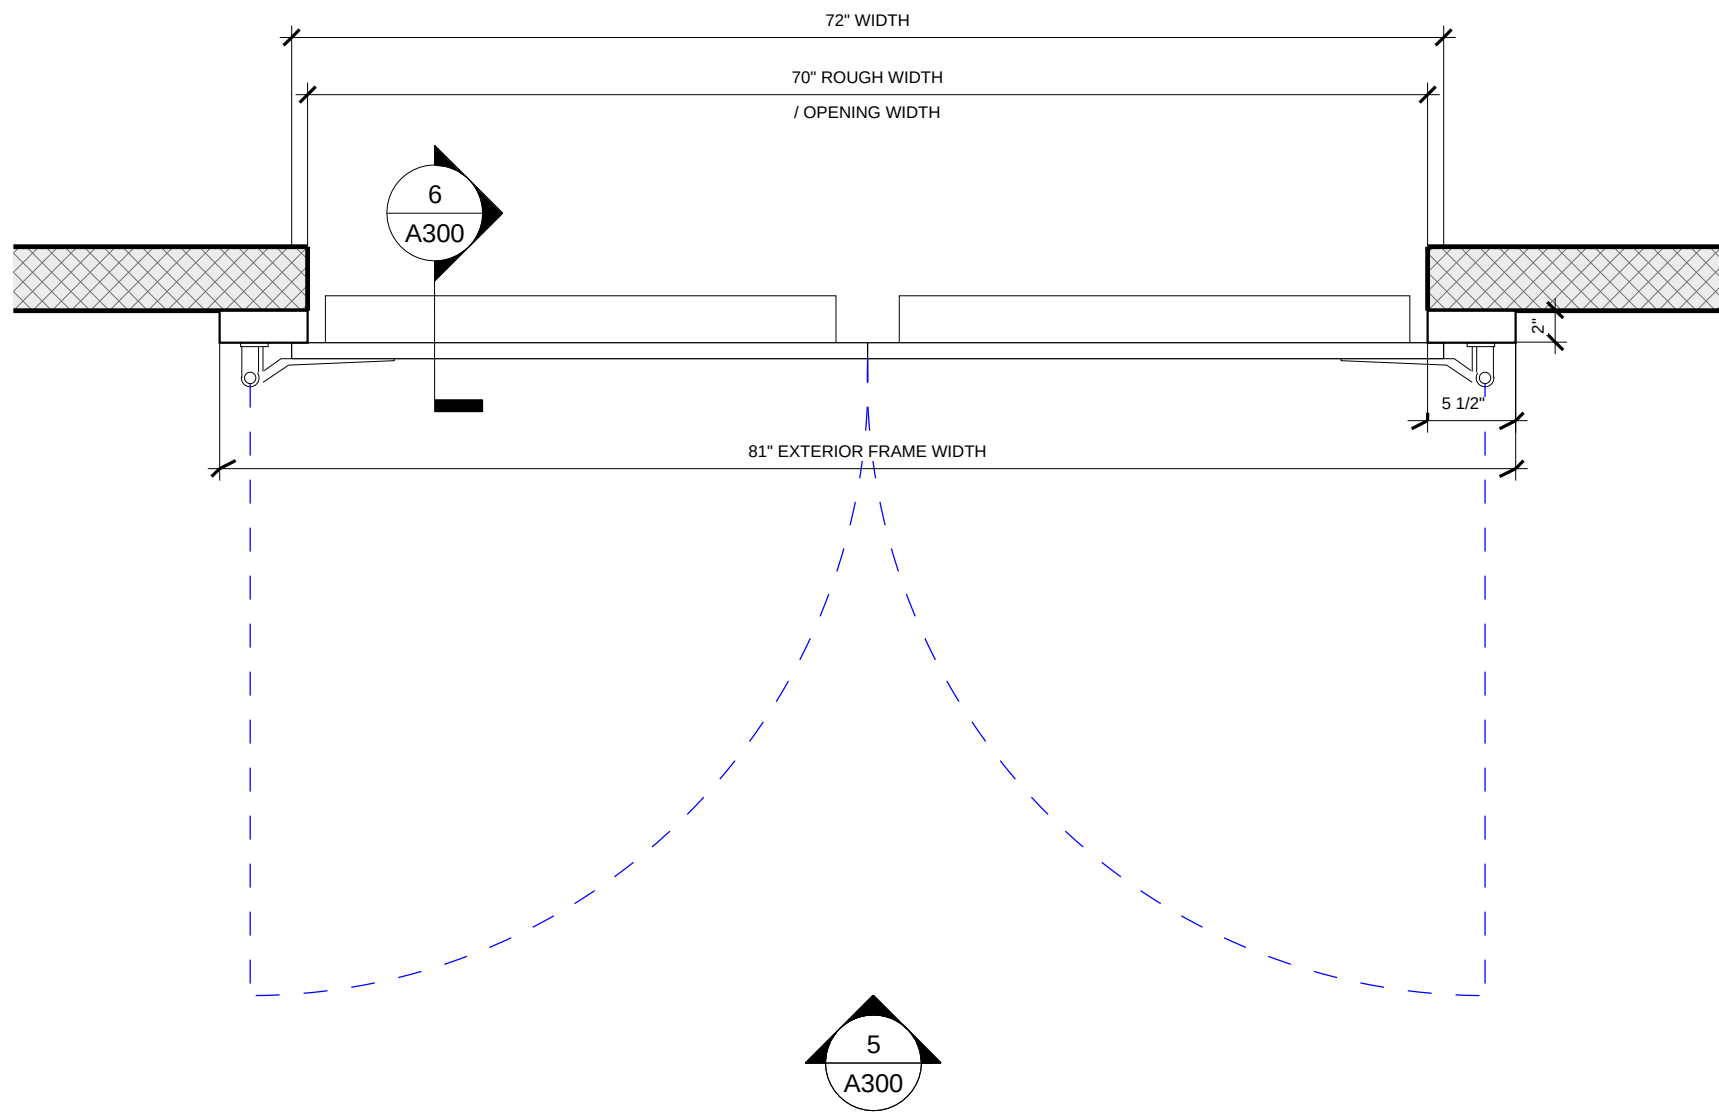

FREEZER DOOR FLOOR PLAN - PLUG
FRAME
1" = 1'-0"

WALK-IN FRENCH STYLE DOOR SCHEDULE

Type	Width	Height	Model	Manufacturer	Description	URL	Product Page URL
72" x 84" Cooler, Jamb Frame	72"	84"	ELT 72" x 84"	ELT Custom Coolers	Walk in Cooler French Style Door 72"x 84" Prehung with a Retrofit Heated & Jamb Frame for New Construction.	https://eltcoolerdoors.com/	https://eltcoolerdoors.com/collections/french-doors
72" x 84" Cooler, Plug Frame	72"	84"	ELT 72" x 84"	ELT Custom Coolers	Walk in Cooler French Style Door 72"x 84" Prehung with a Retrofit Heated & Plug Frame for Replacement applications.	https://eltcoolerdoors.com/	https://eltcoolerdoors.com/collections/french-doors
72" x 84" Freezer, Jamb Frame	72"	84"	ELT 72" x 84"	ELT Custom Coolers	Walk in Freezer French Style Door 72"x 84" Prehung with a Retrofit Heated & Jamb Frame for New Construction.	https://eltcoolerdoors.com/	https://eltcoolerdoors.com/collections/french-doors
72" x 84" Freezer, Plug Frame	72"	84"	ELT 72" x 84"	ELT Custom Coolers	Walk in Freezer French Style Door 72"x 84" Prehung with a Retrofit Heated & Plug Frame for Replacement applications.	https://eltcoolerdoors.com/	https://eltcoolerdoors.com/collections/french-doors

WALK-IN FRENCH STYLE DOOR
72" x 84"

Project Number ELT-FR-72x84

Date October 2026

Drawn By ELT

Checked By ELT

A300

Scale 1" = 1'-0"