



E.L.T. Custom Coolers LLC

13770 Nelson St, Detroit, MI 48227
313-528-7888
sales@eltcustomcoolers.com


eltcoolerdoors.com

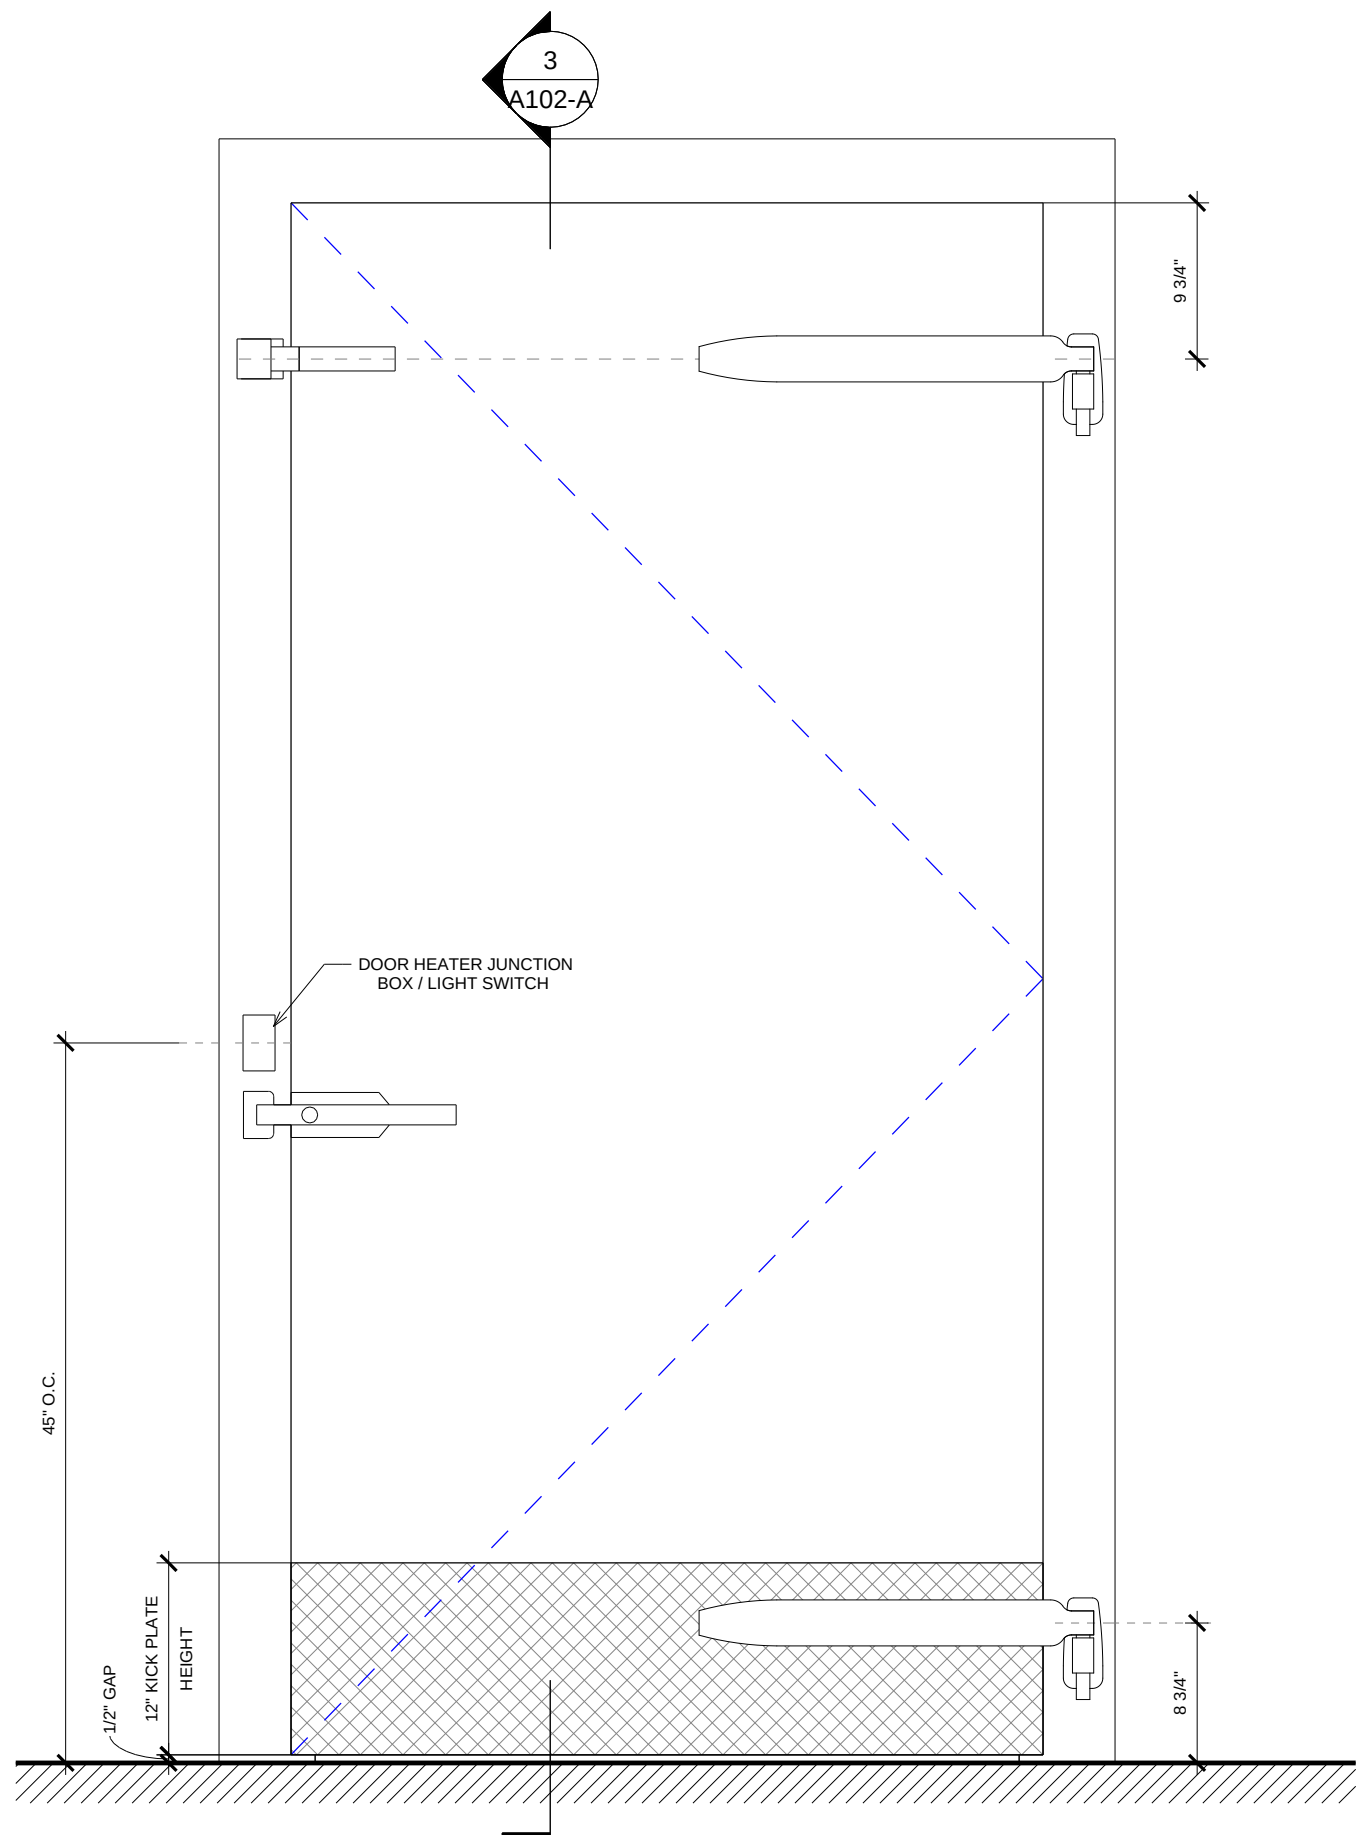


1 1/2" JAMB FRAME EXTERIOR ELEVATION -
FLUSH DOOR REPLACEMENT
1" = 1'-0"

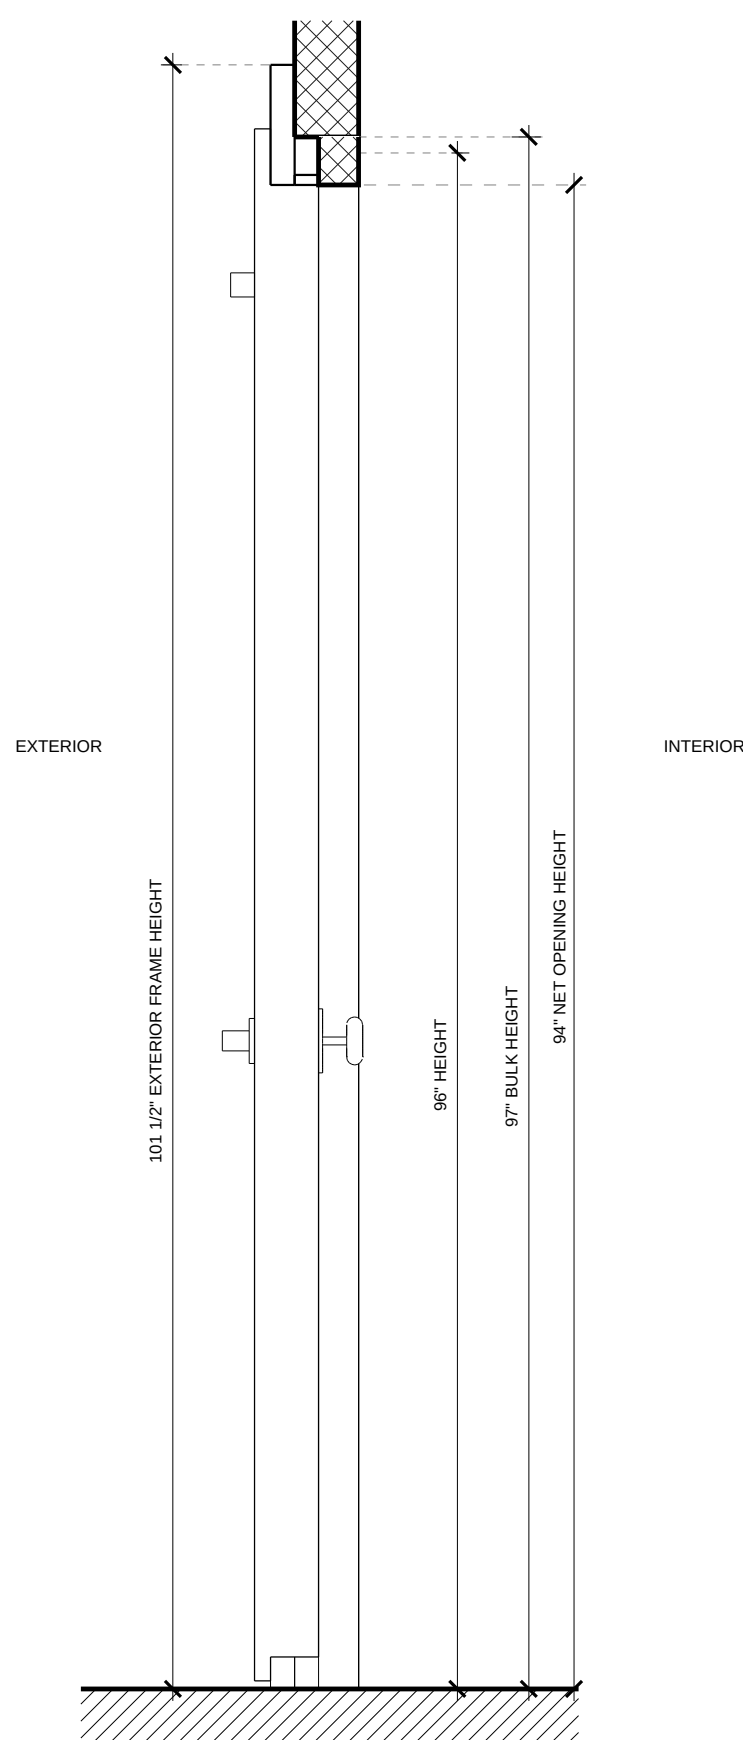


1 1/2" JAMB FRAME SECTION - FLUSH DOOR
1" = 1'-0"

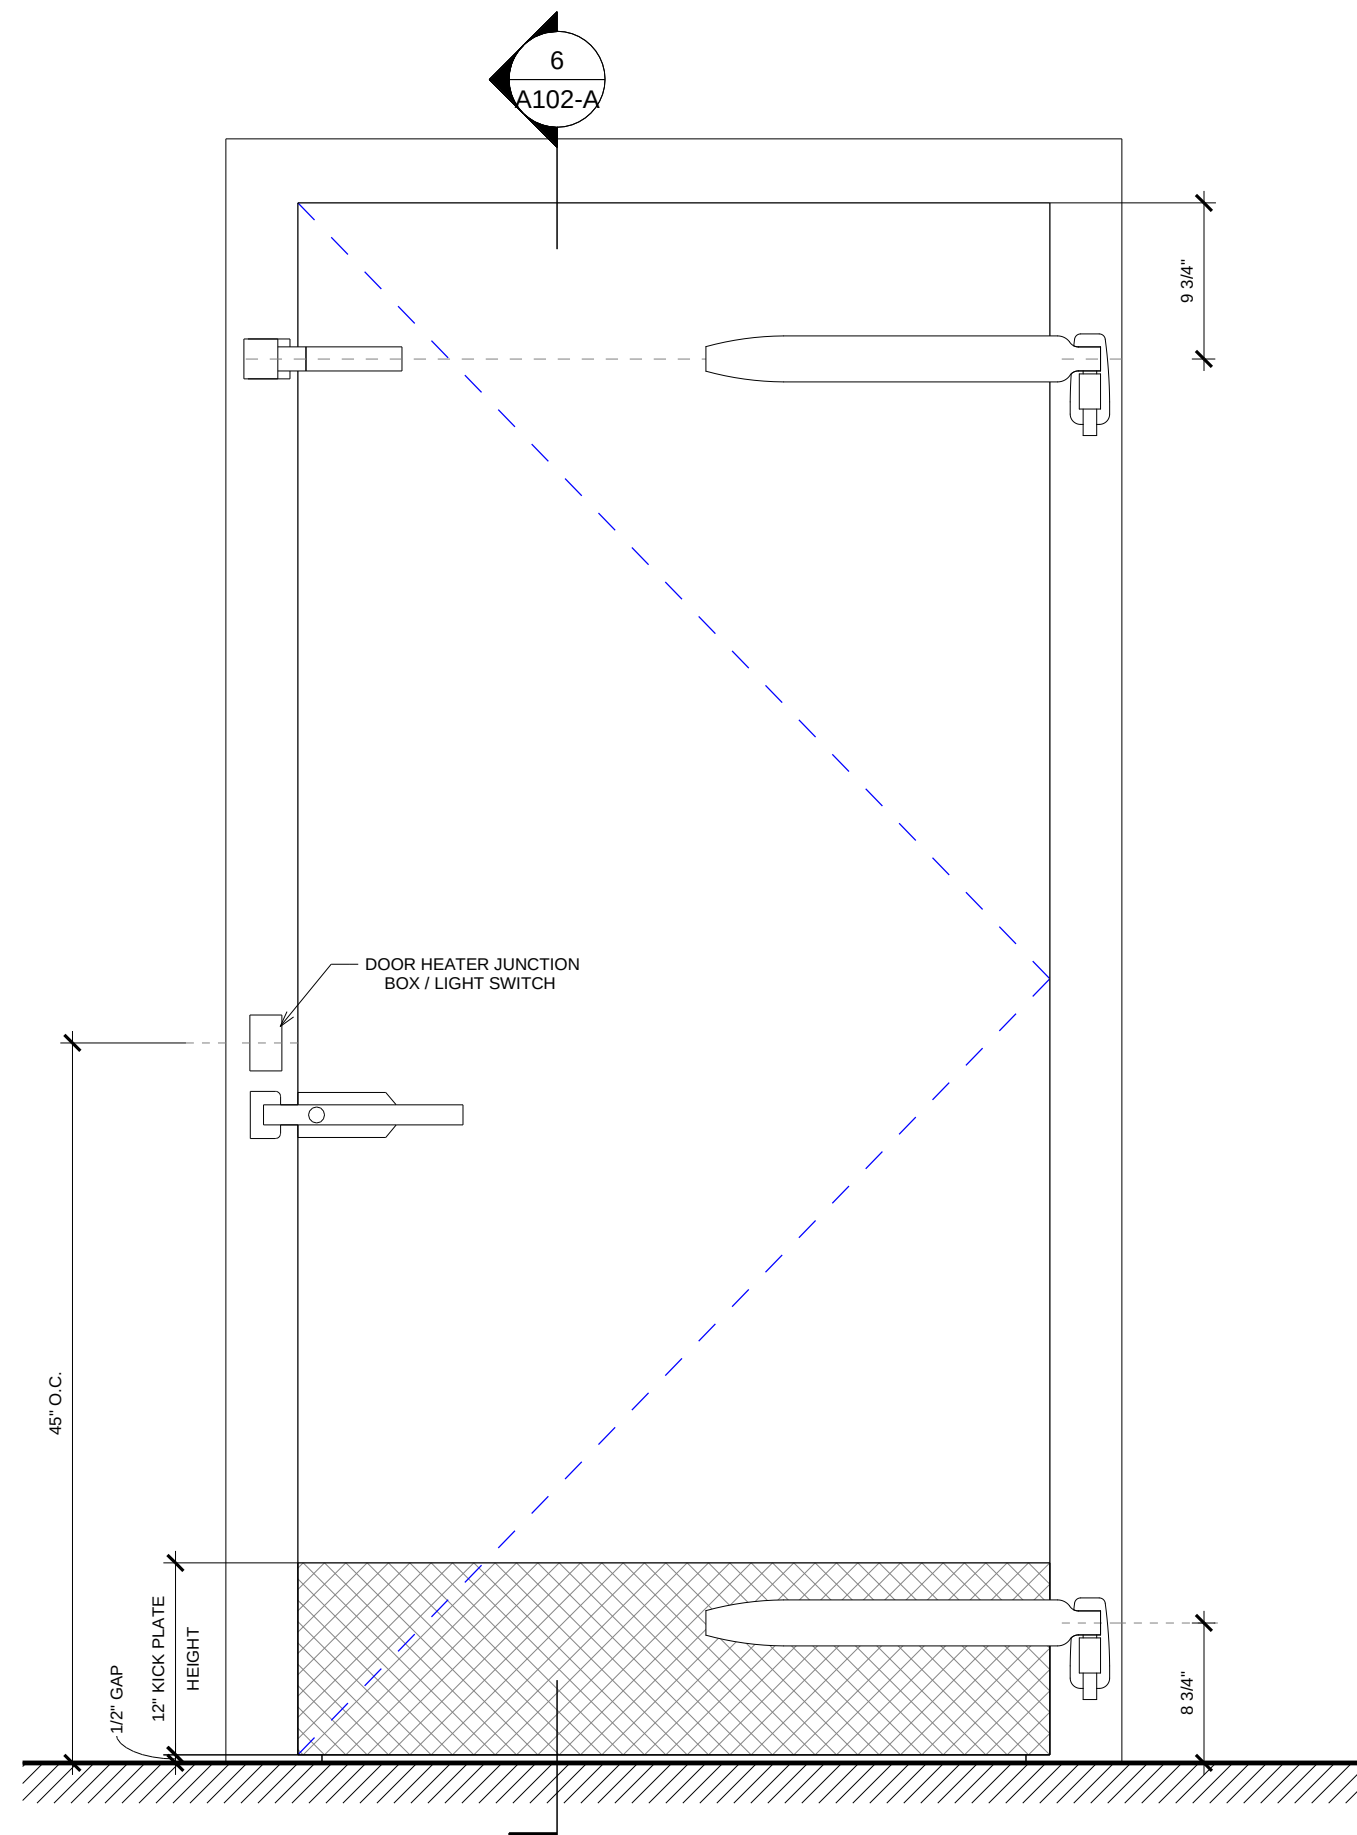


2" JAMB FRAME EXTERIOR ELEVATION -
FLUSH DOOR REPLACEMENT
1" = 1'-0"

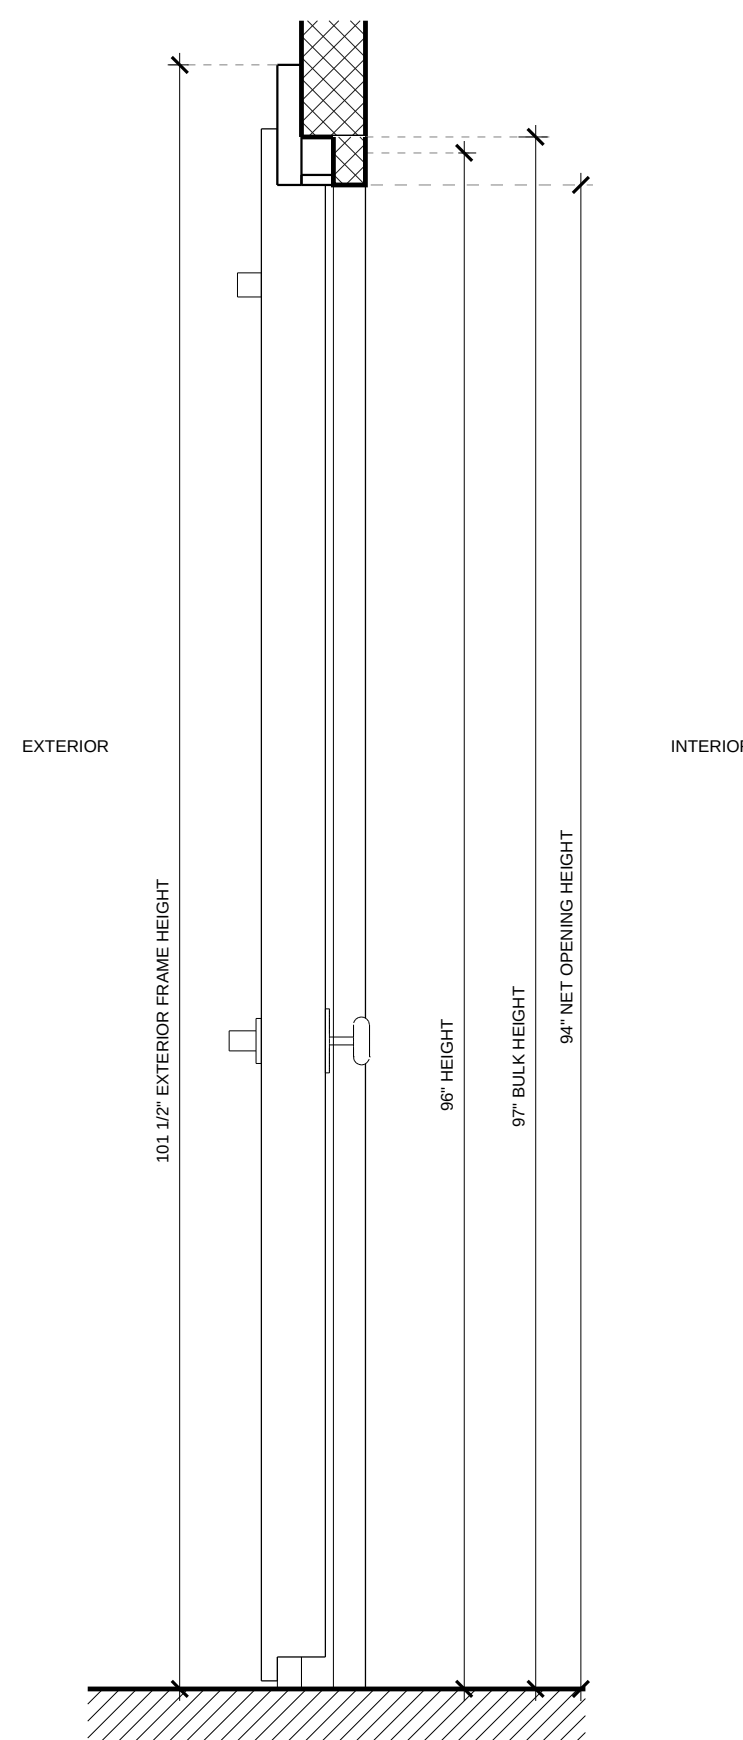

2" JAMB FRAME SECTION - FLUSH DOOR
1" = 1'-0"

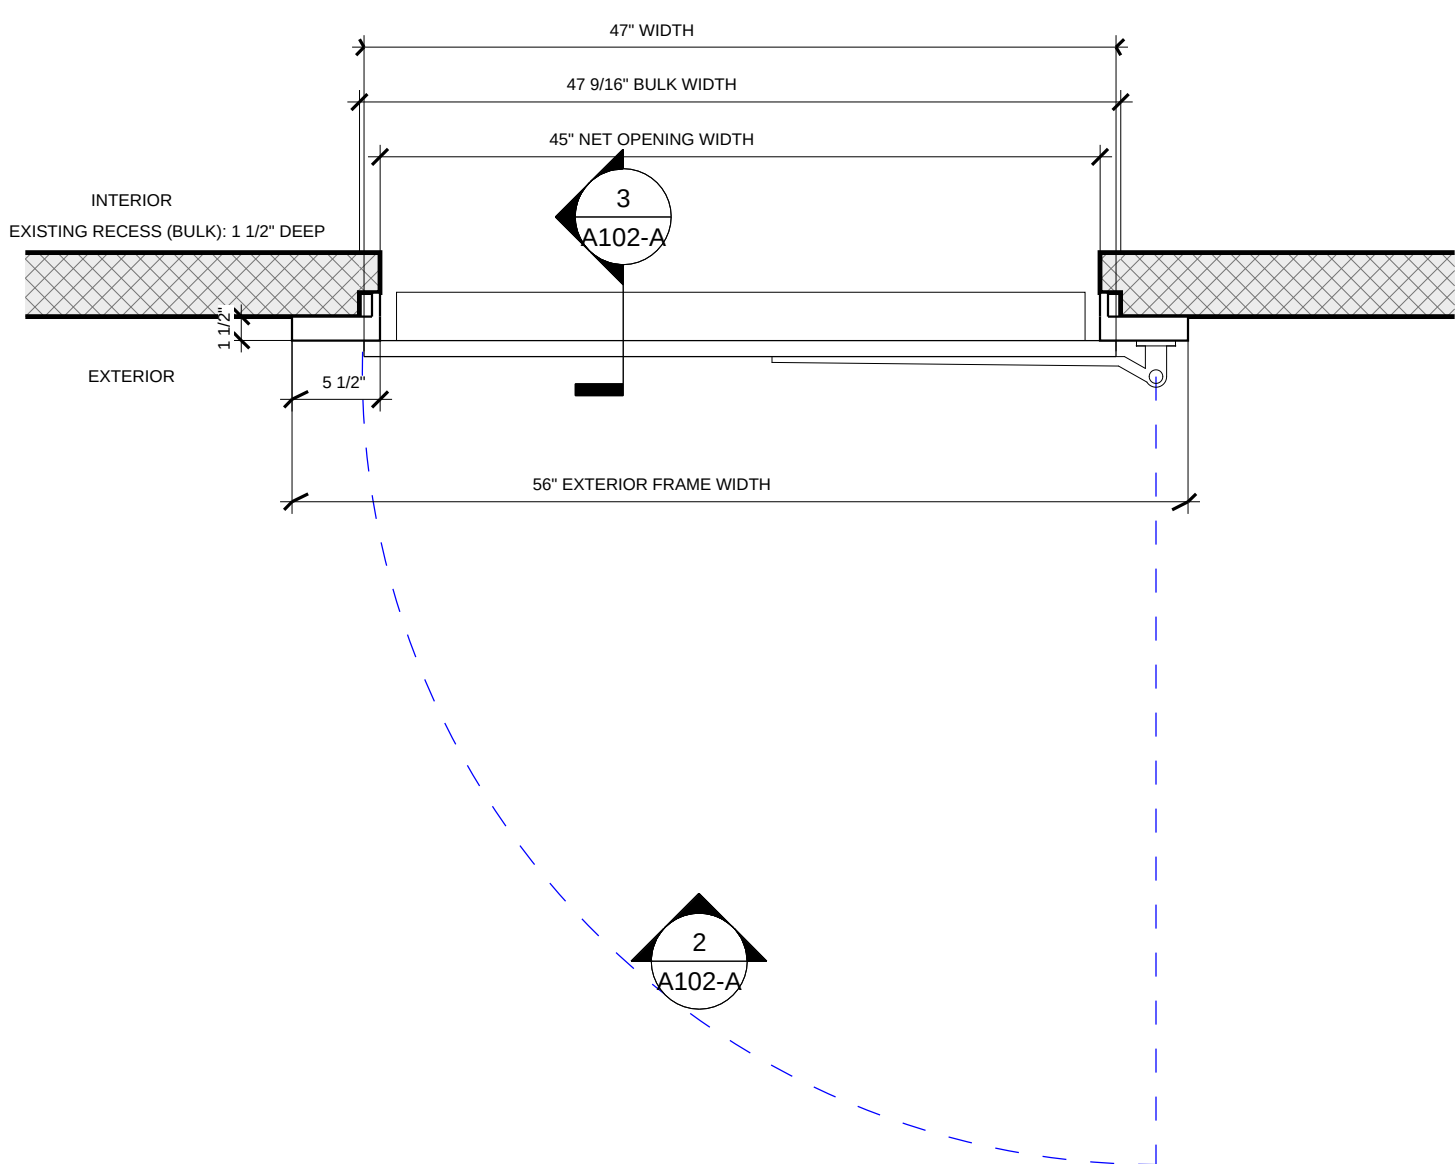

1 1/2" JAMB FRAME FLOOR PLAN - FLUSH
DOOR REPLACEMENT
1" = 1'-0"

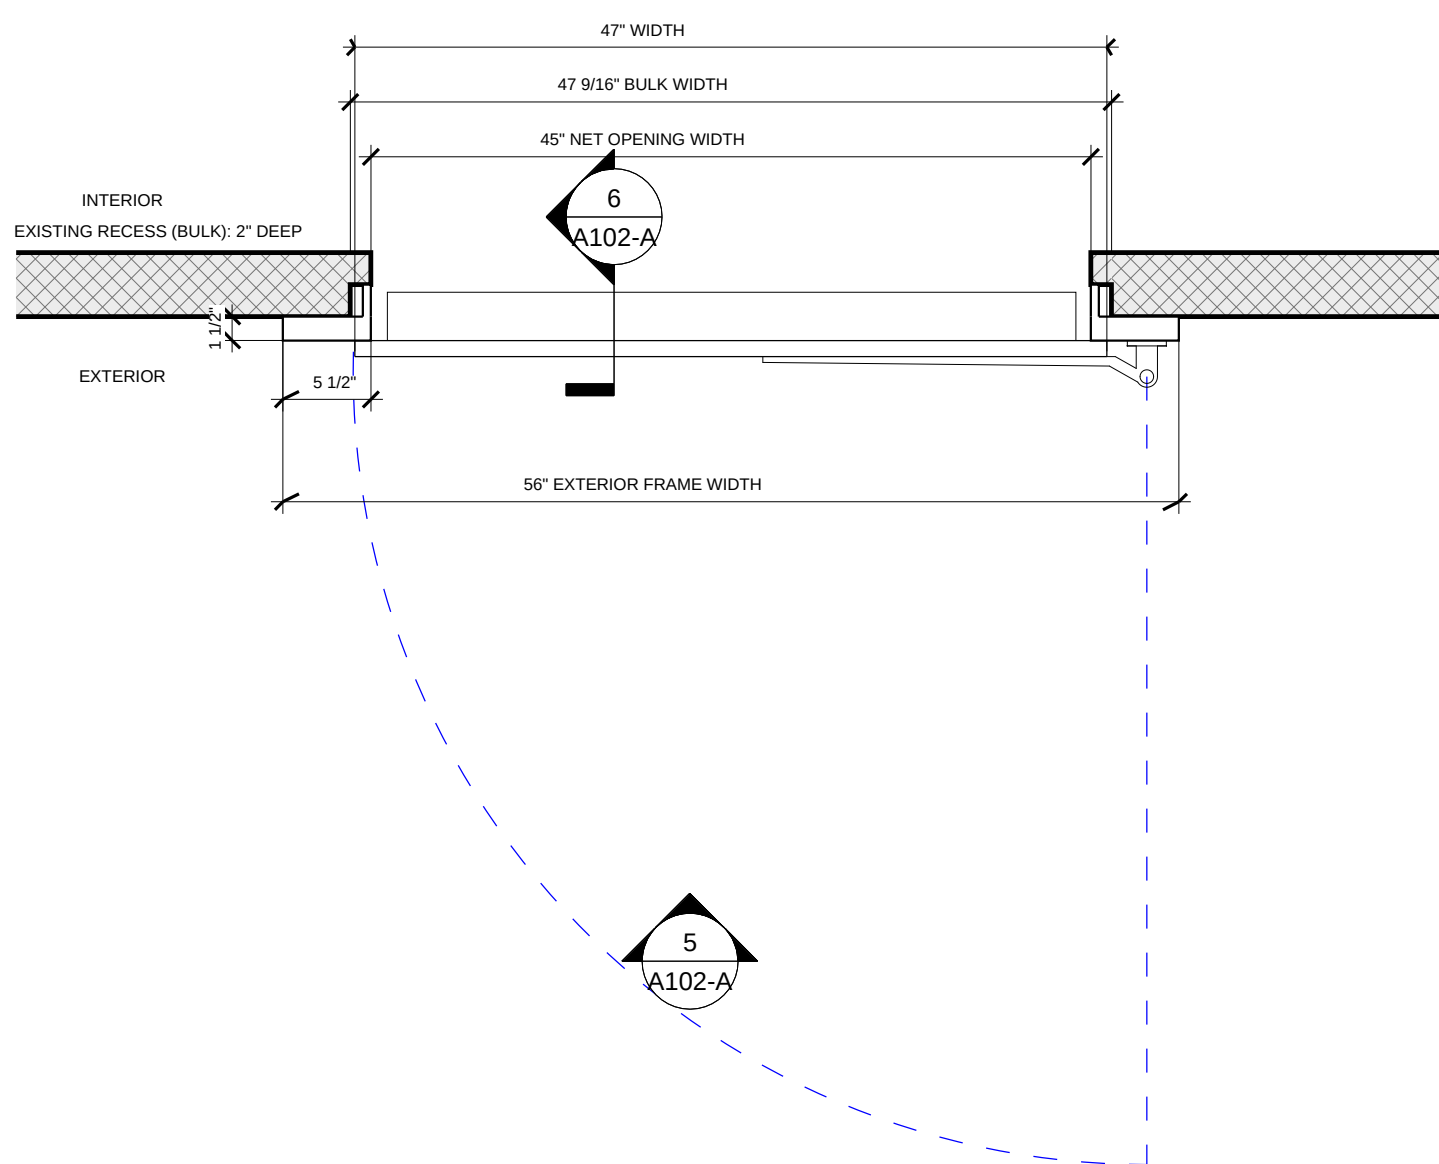

2" JAMB FRAME FLOOR PLAN - FLUSH
DOOR REPLACEMENT
1" = 1'-0"



1 1/2" AND 2" JAMB FRAME DOOR -
47" x 96" - RIGHT HINGE

Project Number: ELT-47x96-J
Date: October 2026
Drawn By: ELT
Checked By: ELT

A102-A

Scale: 1" = 1'-0"