


E.L.T. Custom Coolers LLC

13770 Nelson St, Detroit, MI 48227


313-528-7888

sales@eltcustomcoolers.com


eltcoolerdoors.com

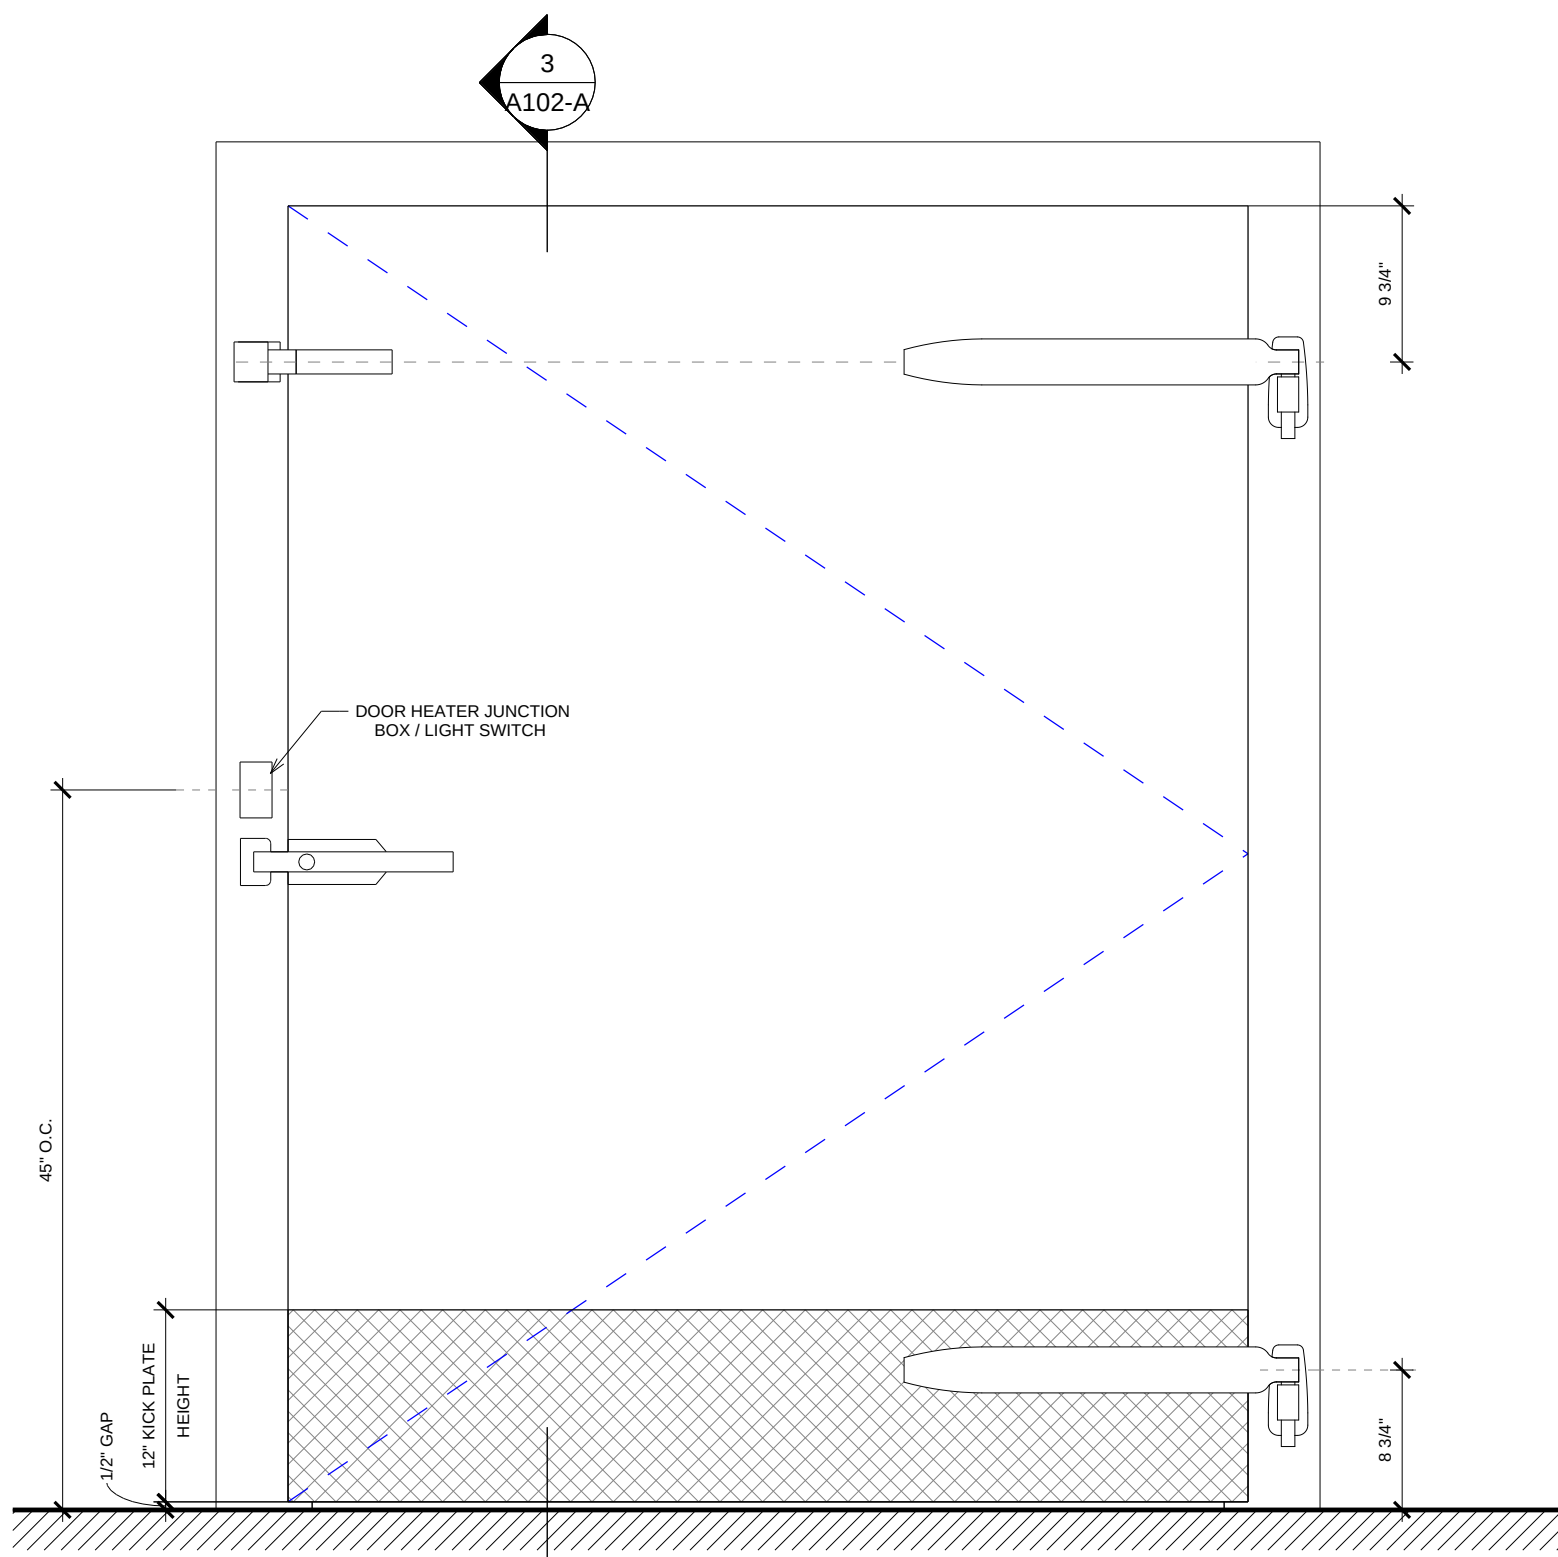


1 1/2" JAMB FRAME EXTERIOR ELEVATION -
FLUSH DOOR REPLACEMENT
1" = 1'-0"

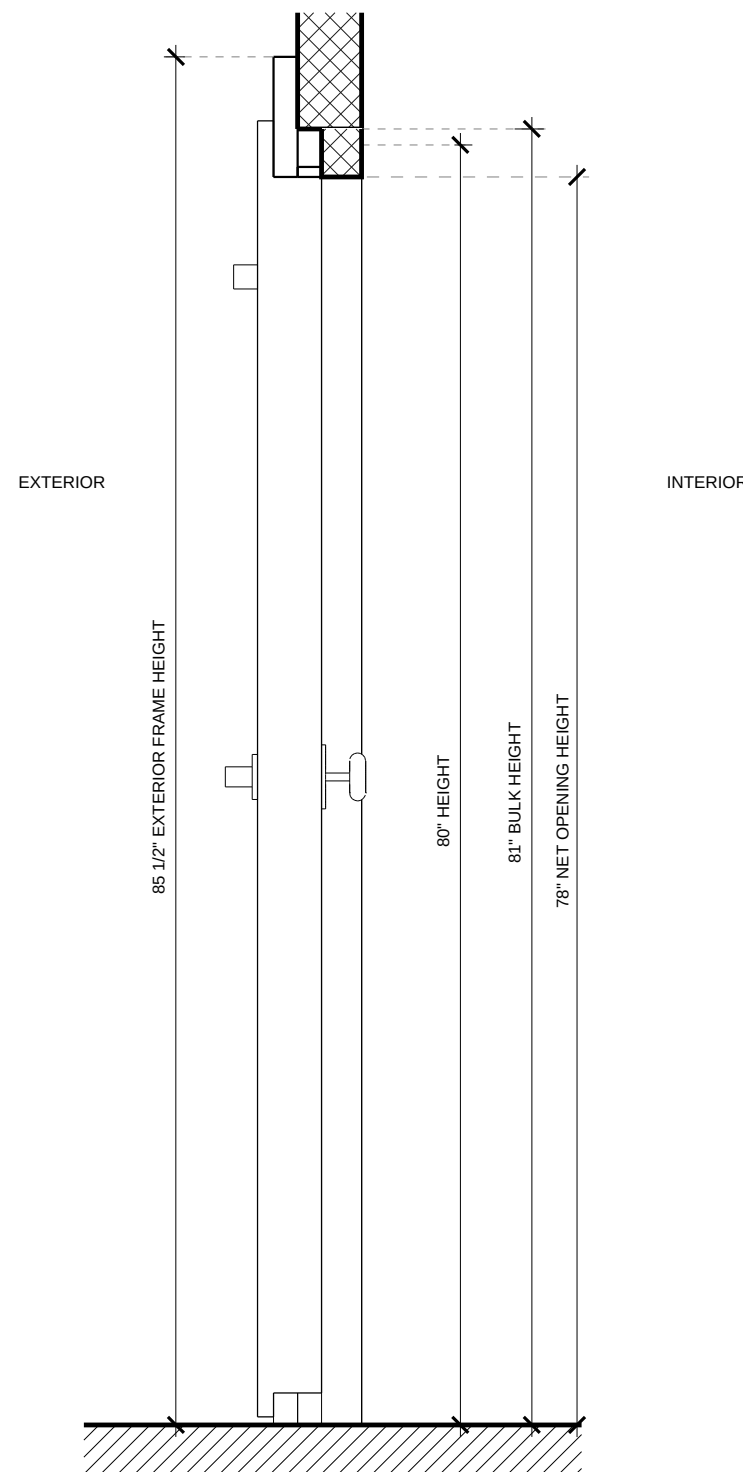


1 1/2" JAMB FRAME SECTION - FLUSH DOOR
1" = 1'-0"

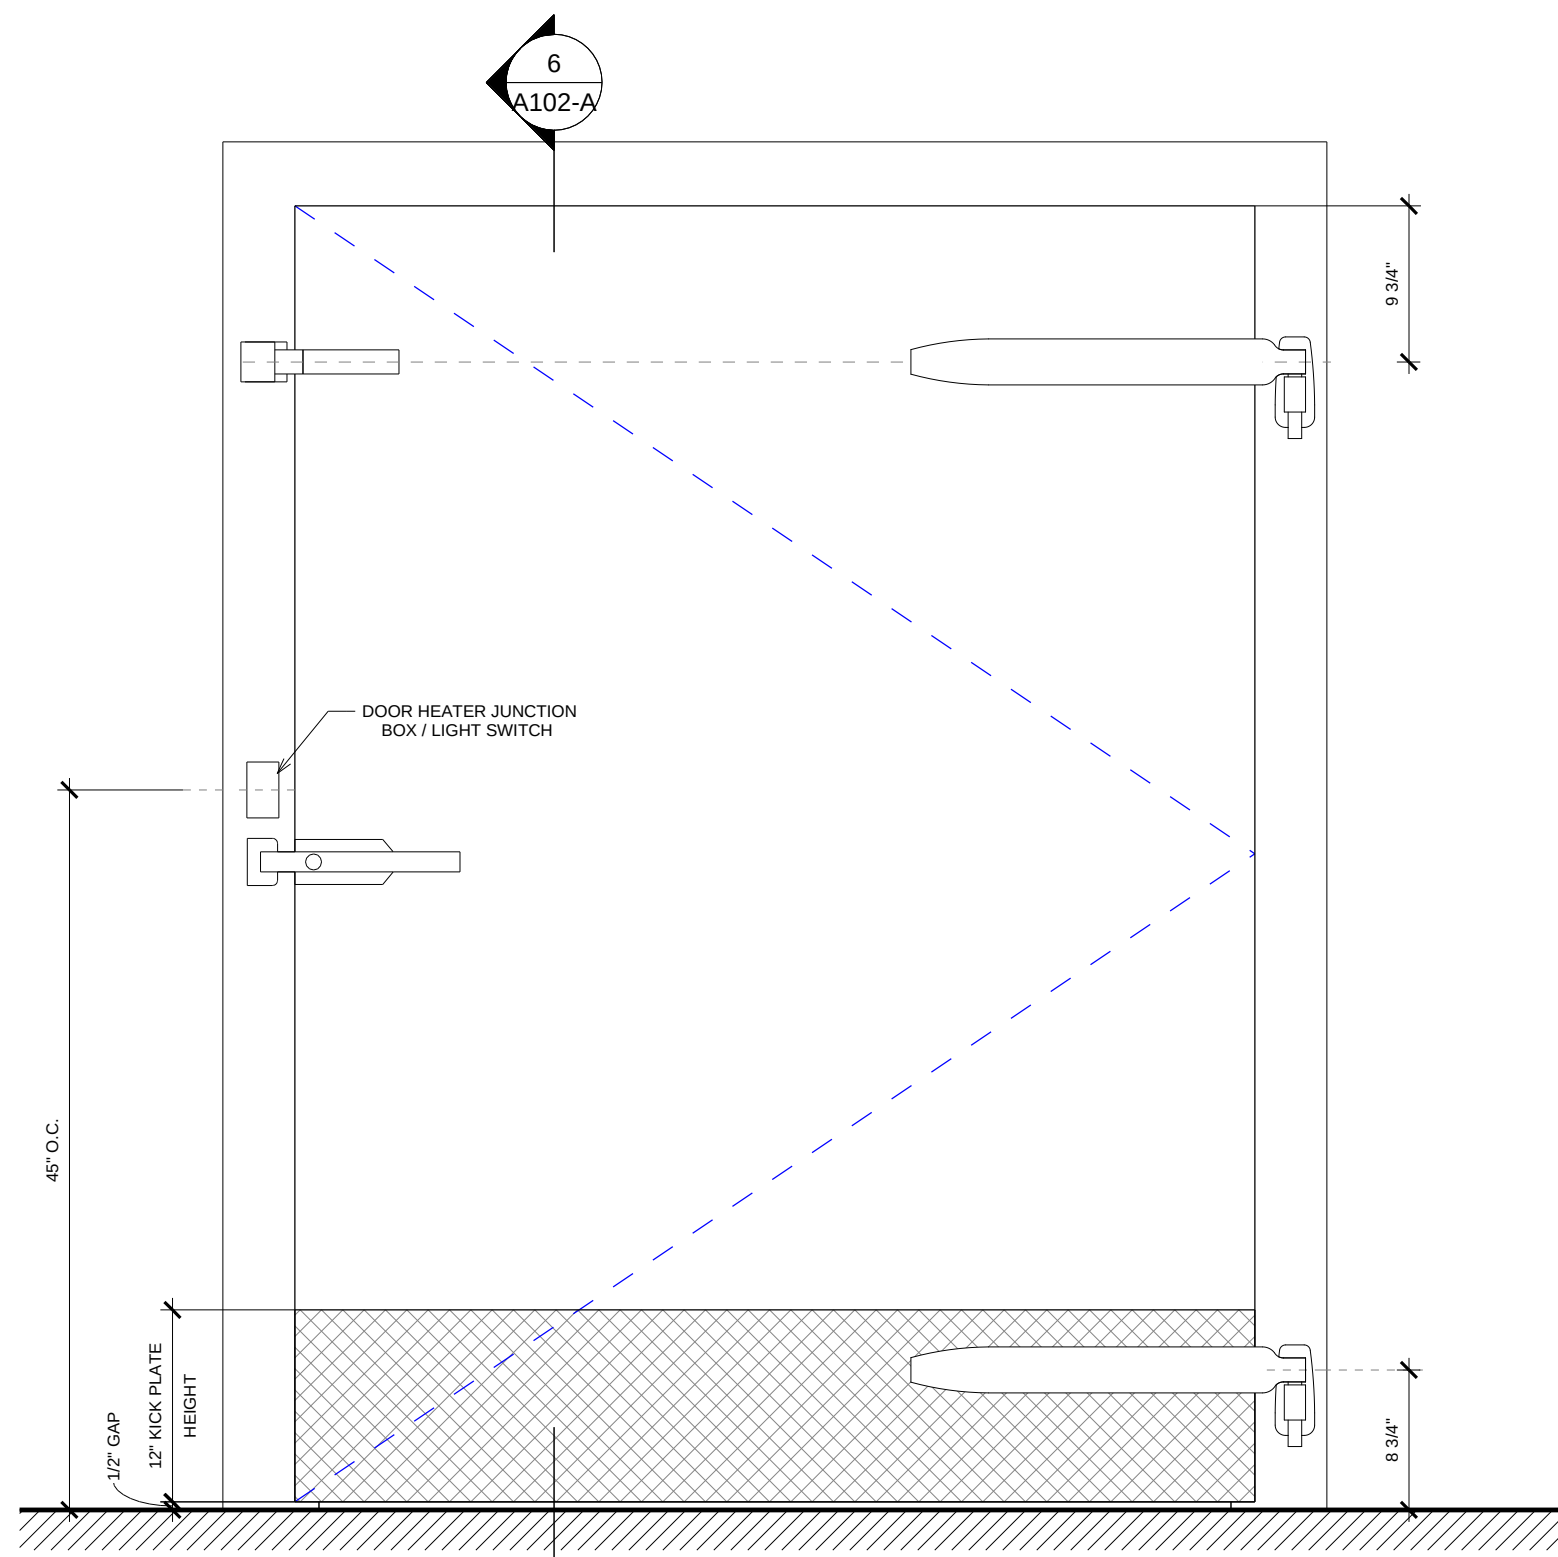


2" JAMB FRAME EXTERIOR ELEVATION -
FLUSH DOOR REPLACEMENT
1" = 1'-0"

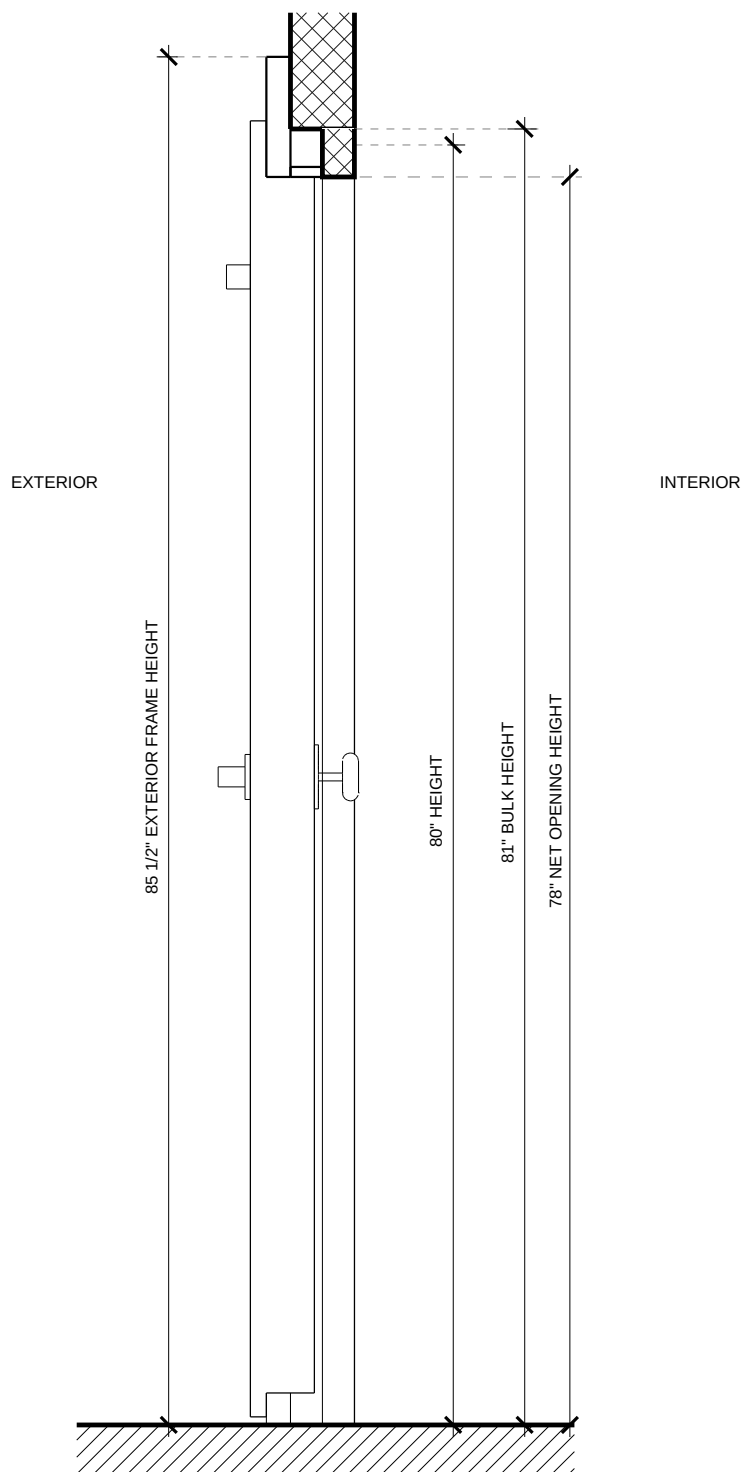

2" JAMB FRAME SECTION - FLUSH DOOR
1" = 1'-0"

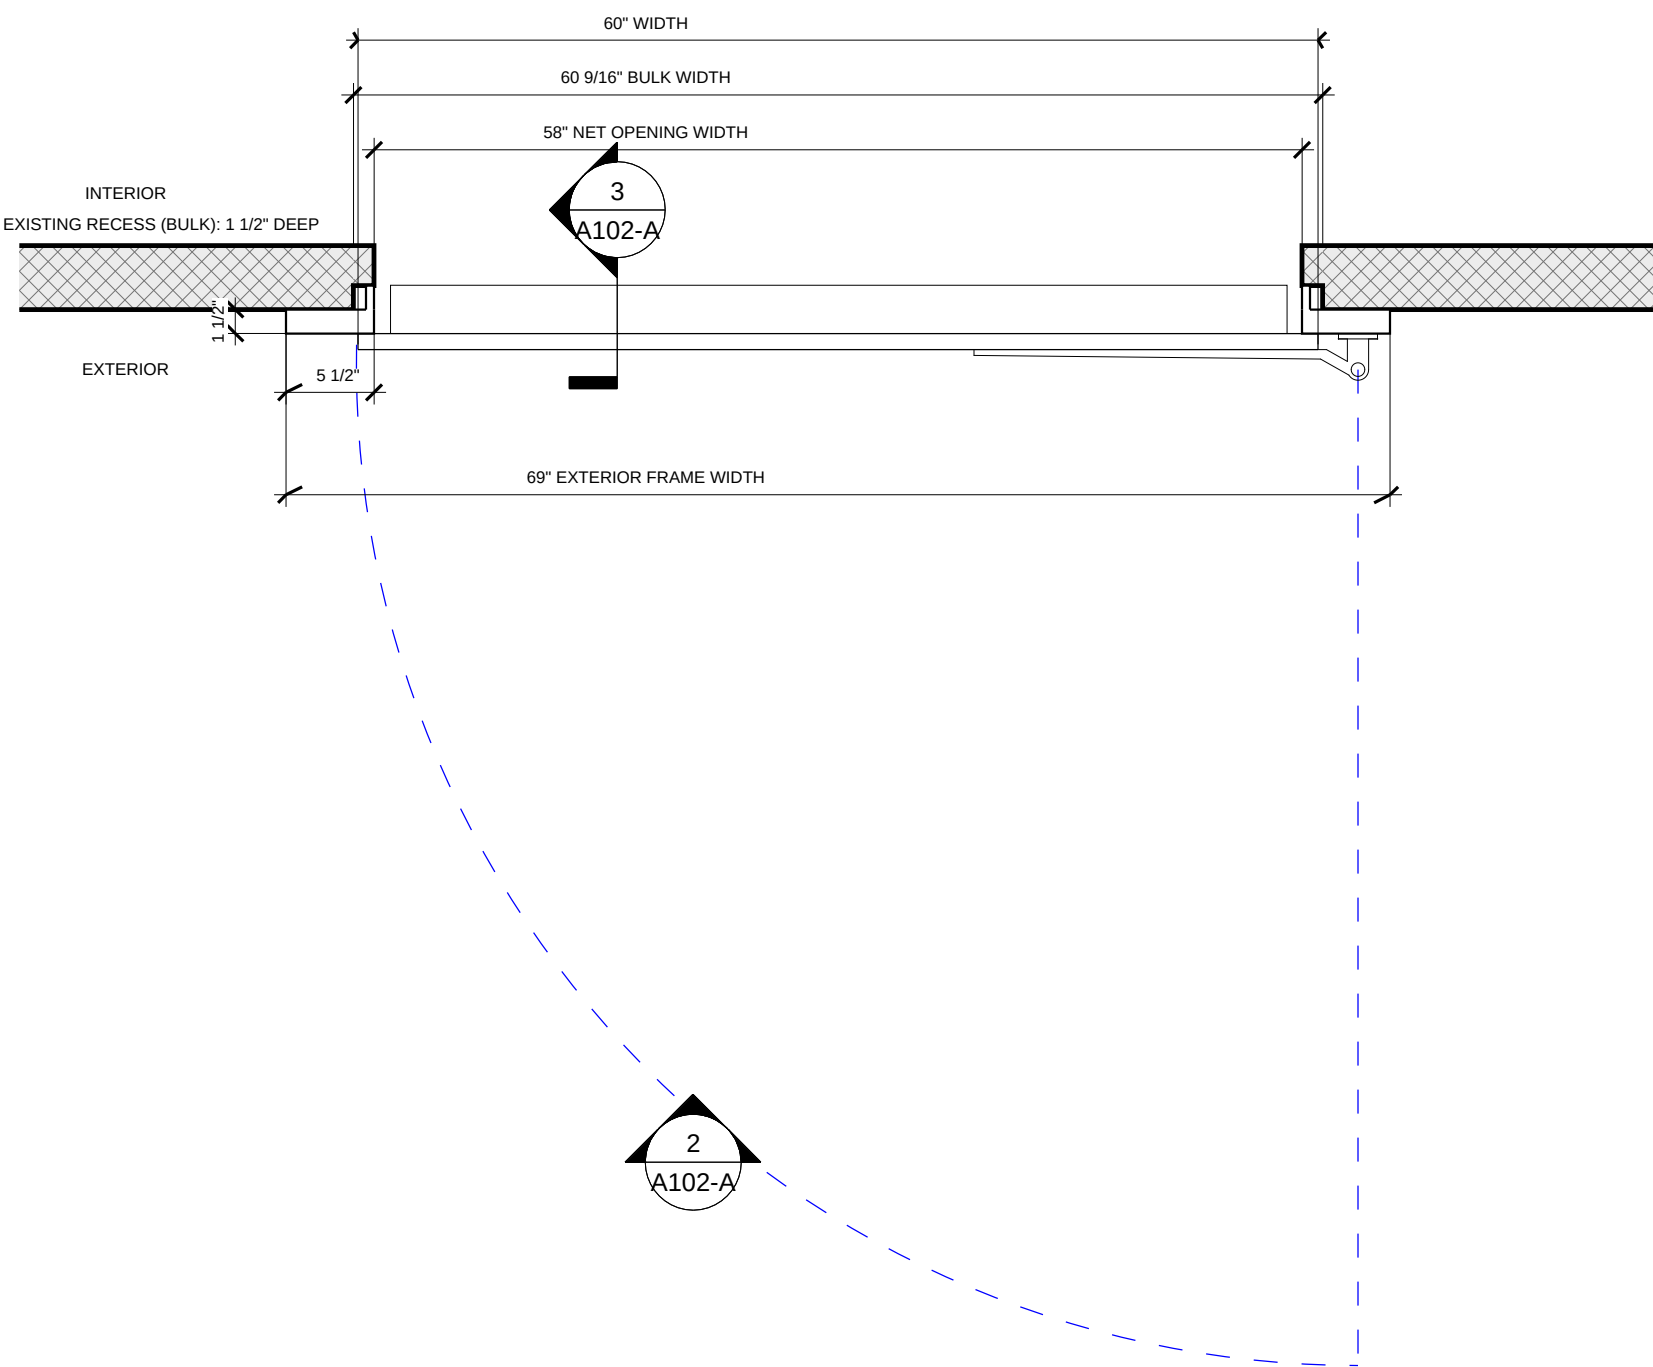

1 1/2" JAMB FRAME FLOOR PLAN - FLUSH
DOOR REPLACEMENT
1" = 1'-0"

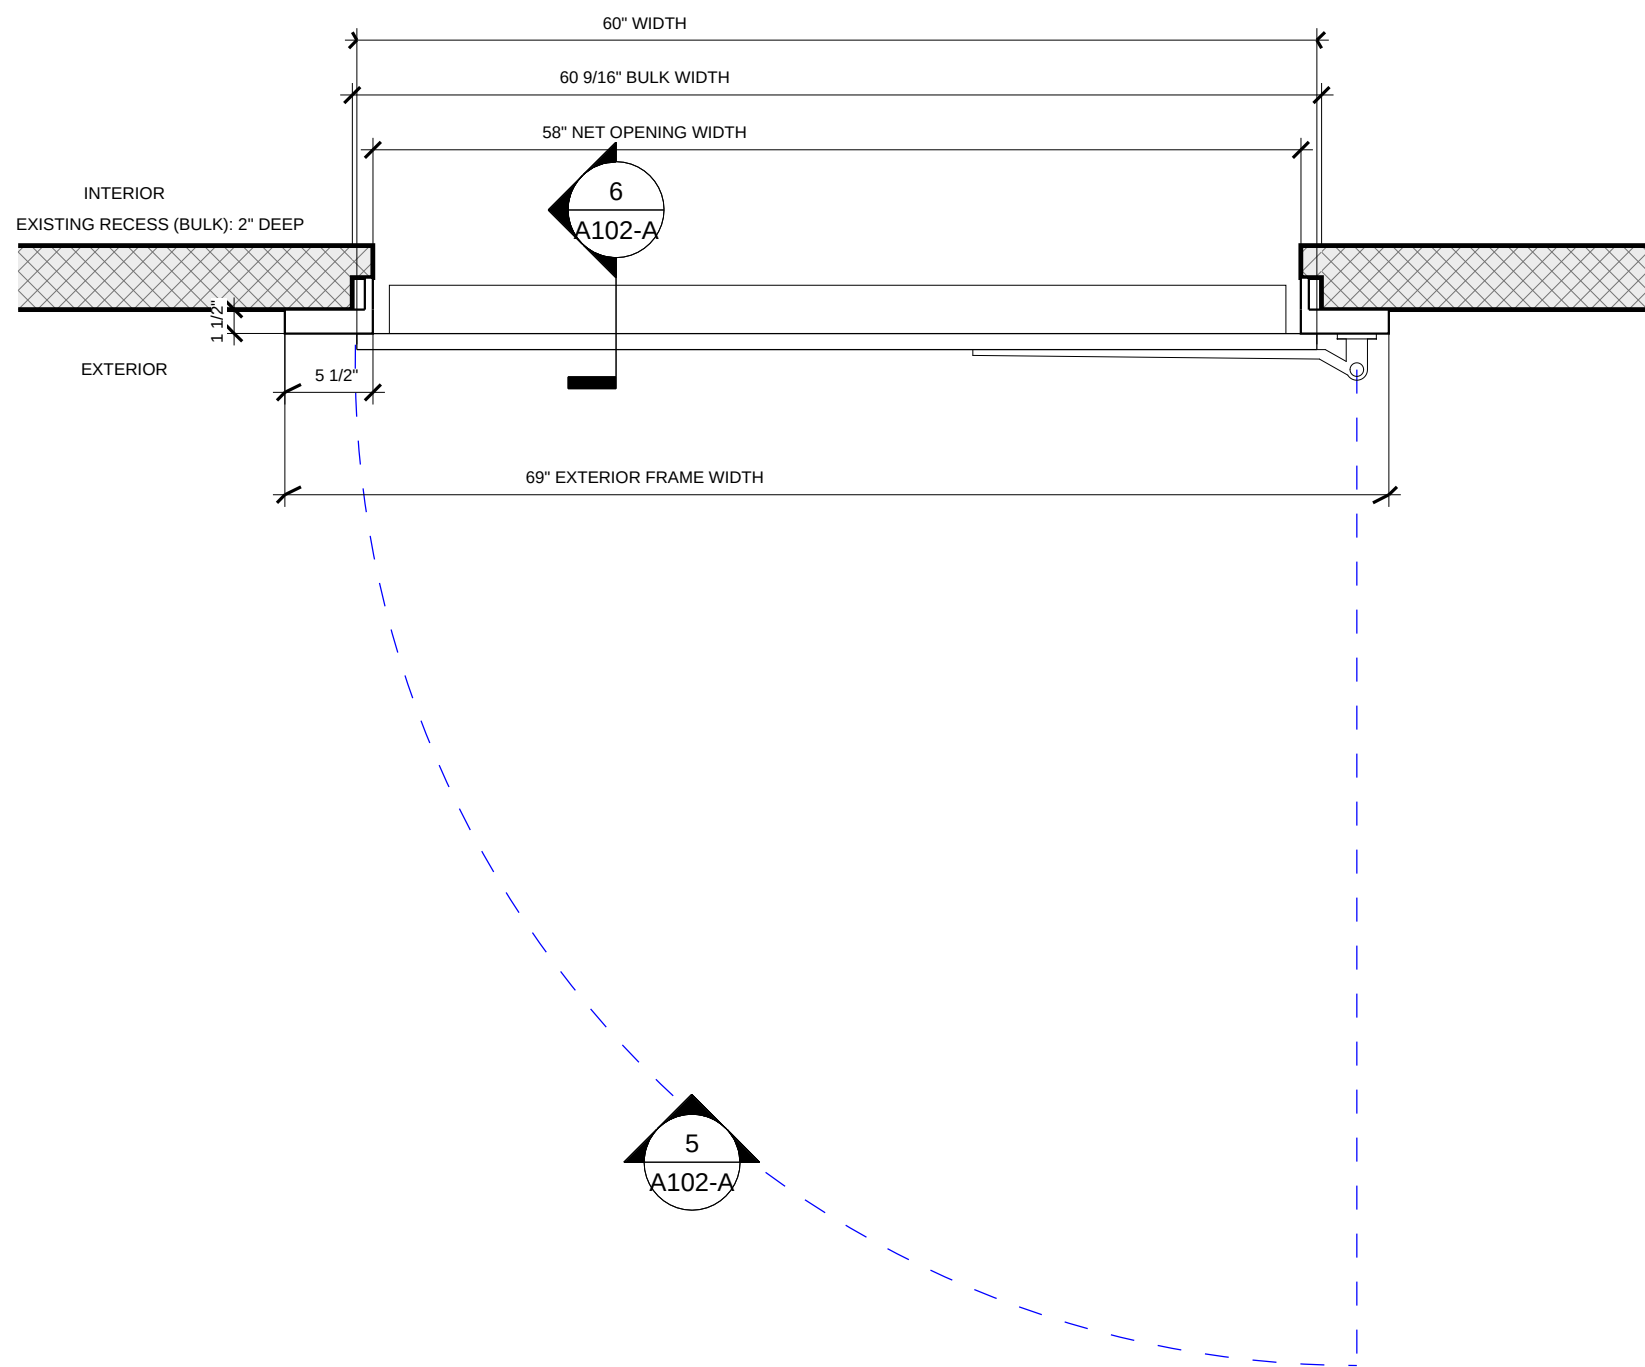

2" JAMB FRAME FLOOR PLAN - FLUSH
DOOR REPLACEMENT
1" = 1'-0"



1 1/2" AND 2" JAMB FRAME DOOR -
60" x 80" - RIGHT HINGE

Project Number ELT-60x80-J

Date October 2026

Drawn By ELT

Checked By ELT

A102-A

Scale 1" = 1'-0"