


E.L.T. Custom Coolers LLC

13770 Nelson St, Detroit, MI 48227


313-528-7888

sales@eltcustomcoolers.com


eltcoolerdoors.com

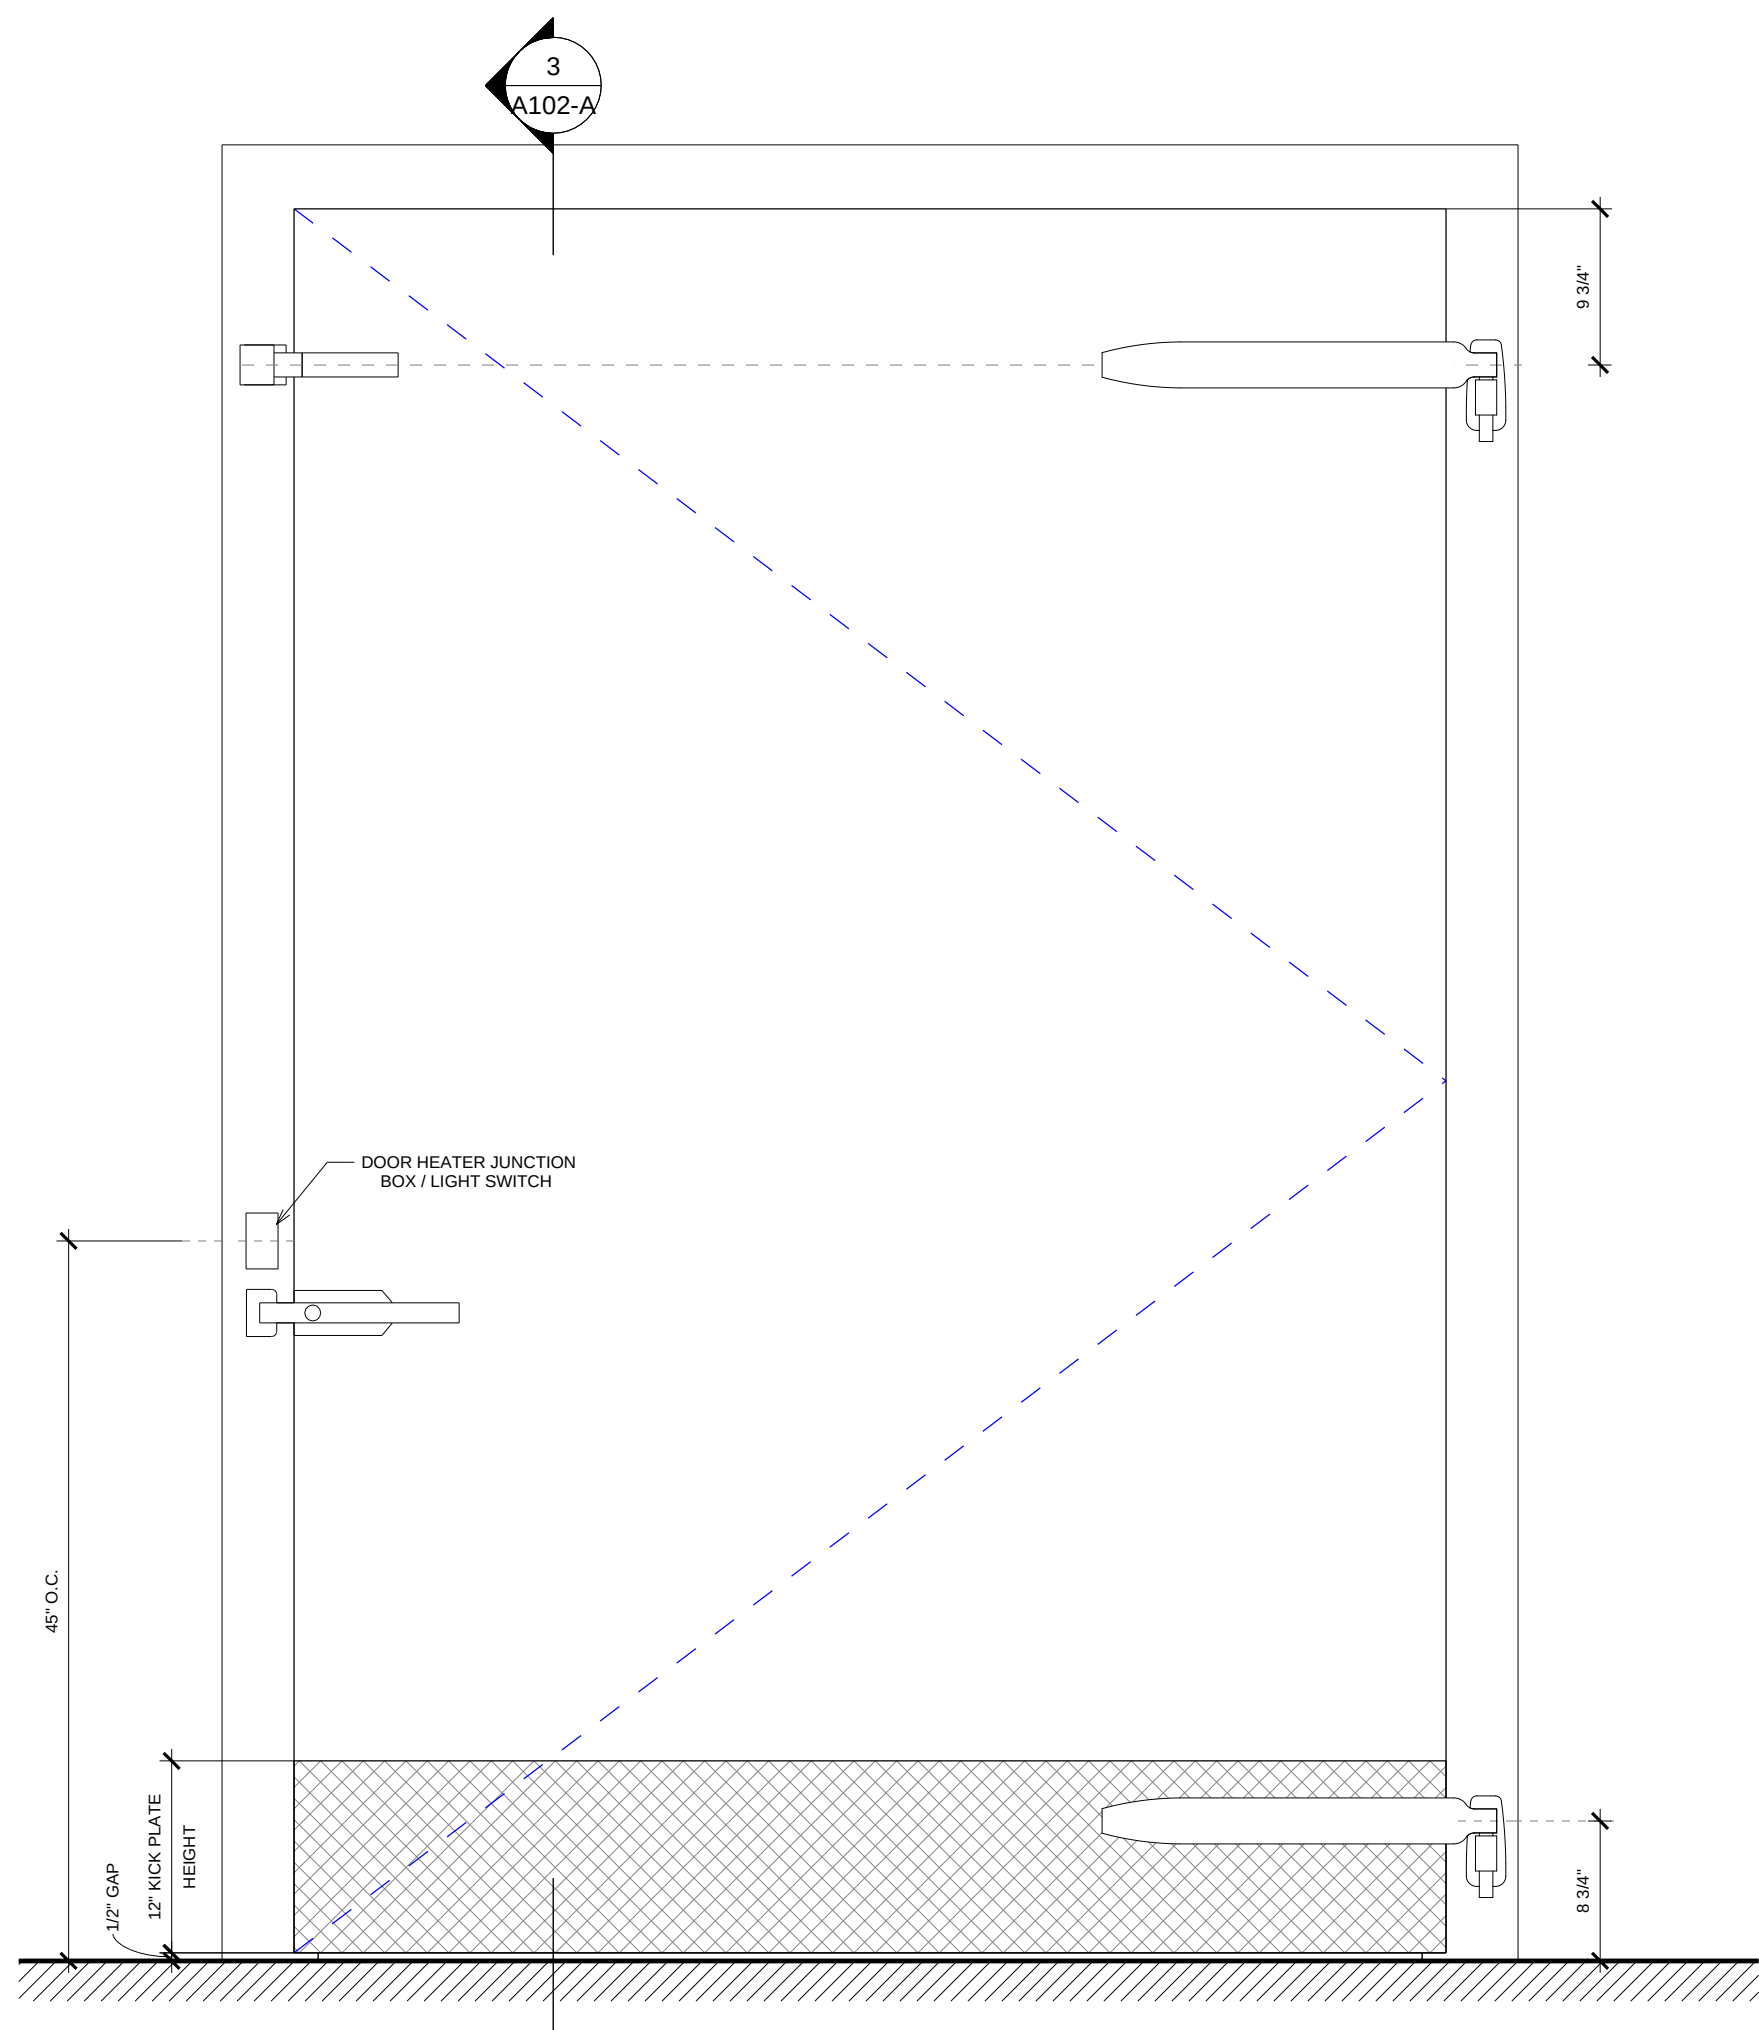


2 1 1/2" JAMB FRAME EXTERIOR ELEVATION -
FLUSH DOOR REPLACEMENT
1" = 1'-0"

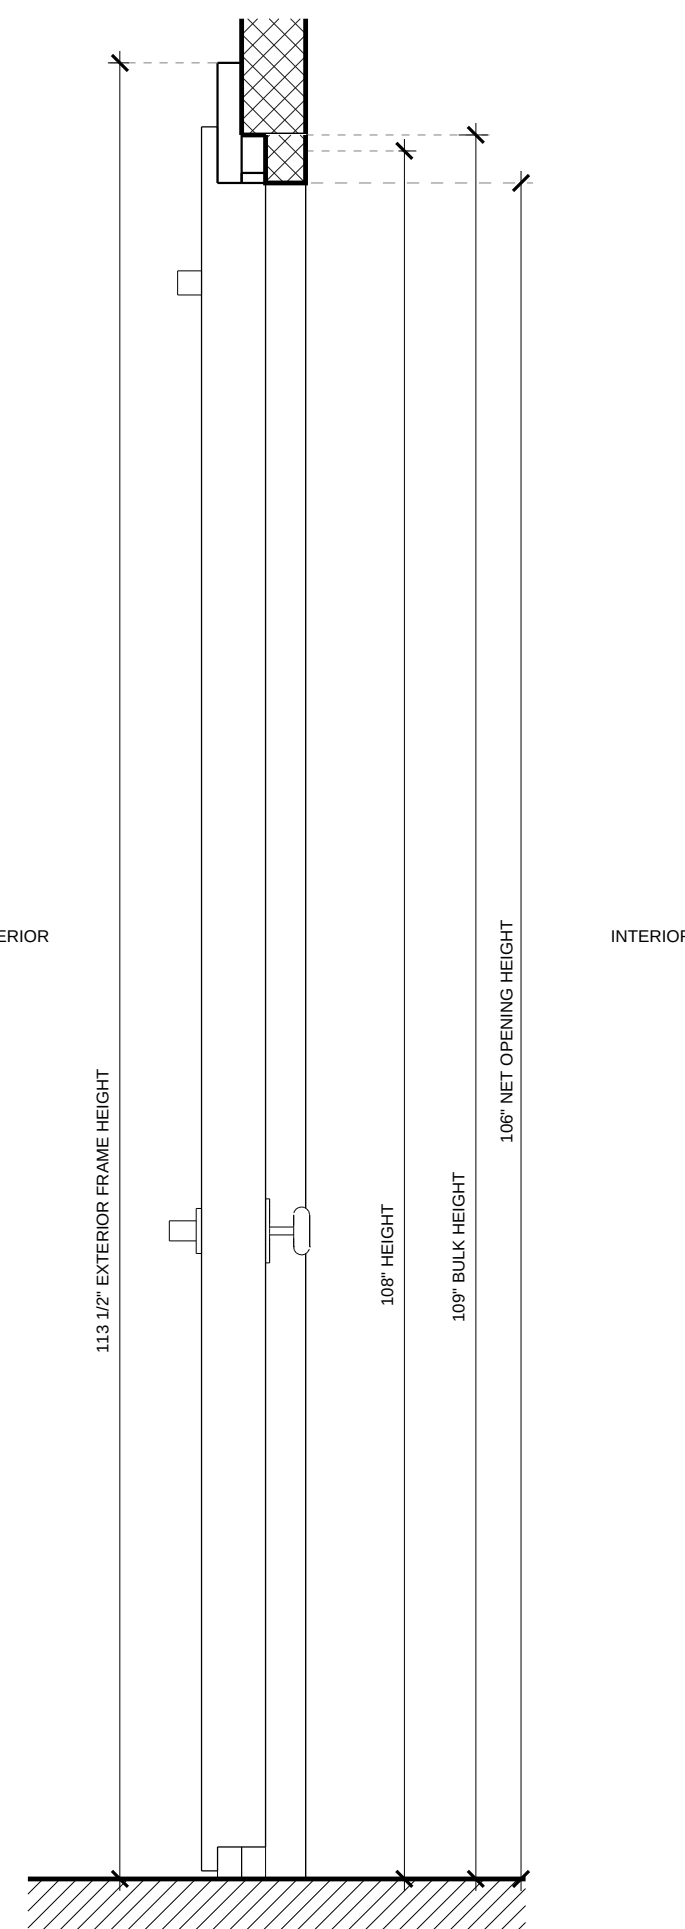


3 1 1/2" JAMB FRAME SECTION - FLUSH DOOR
1" = 1'-0"

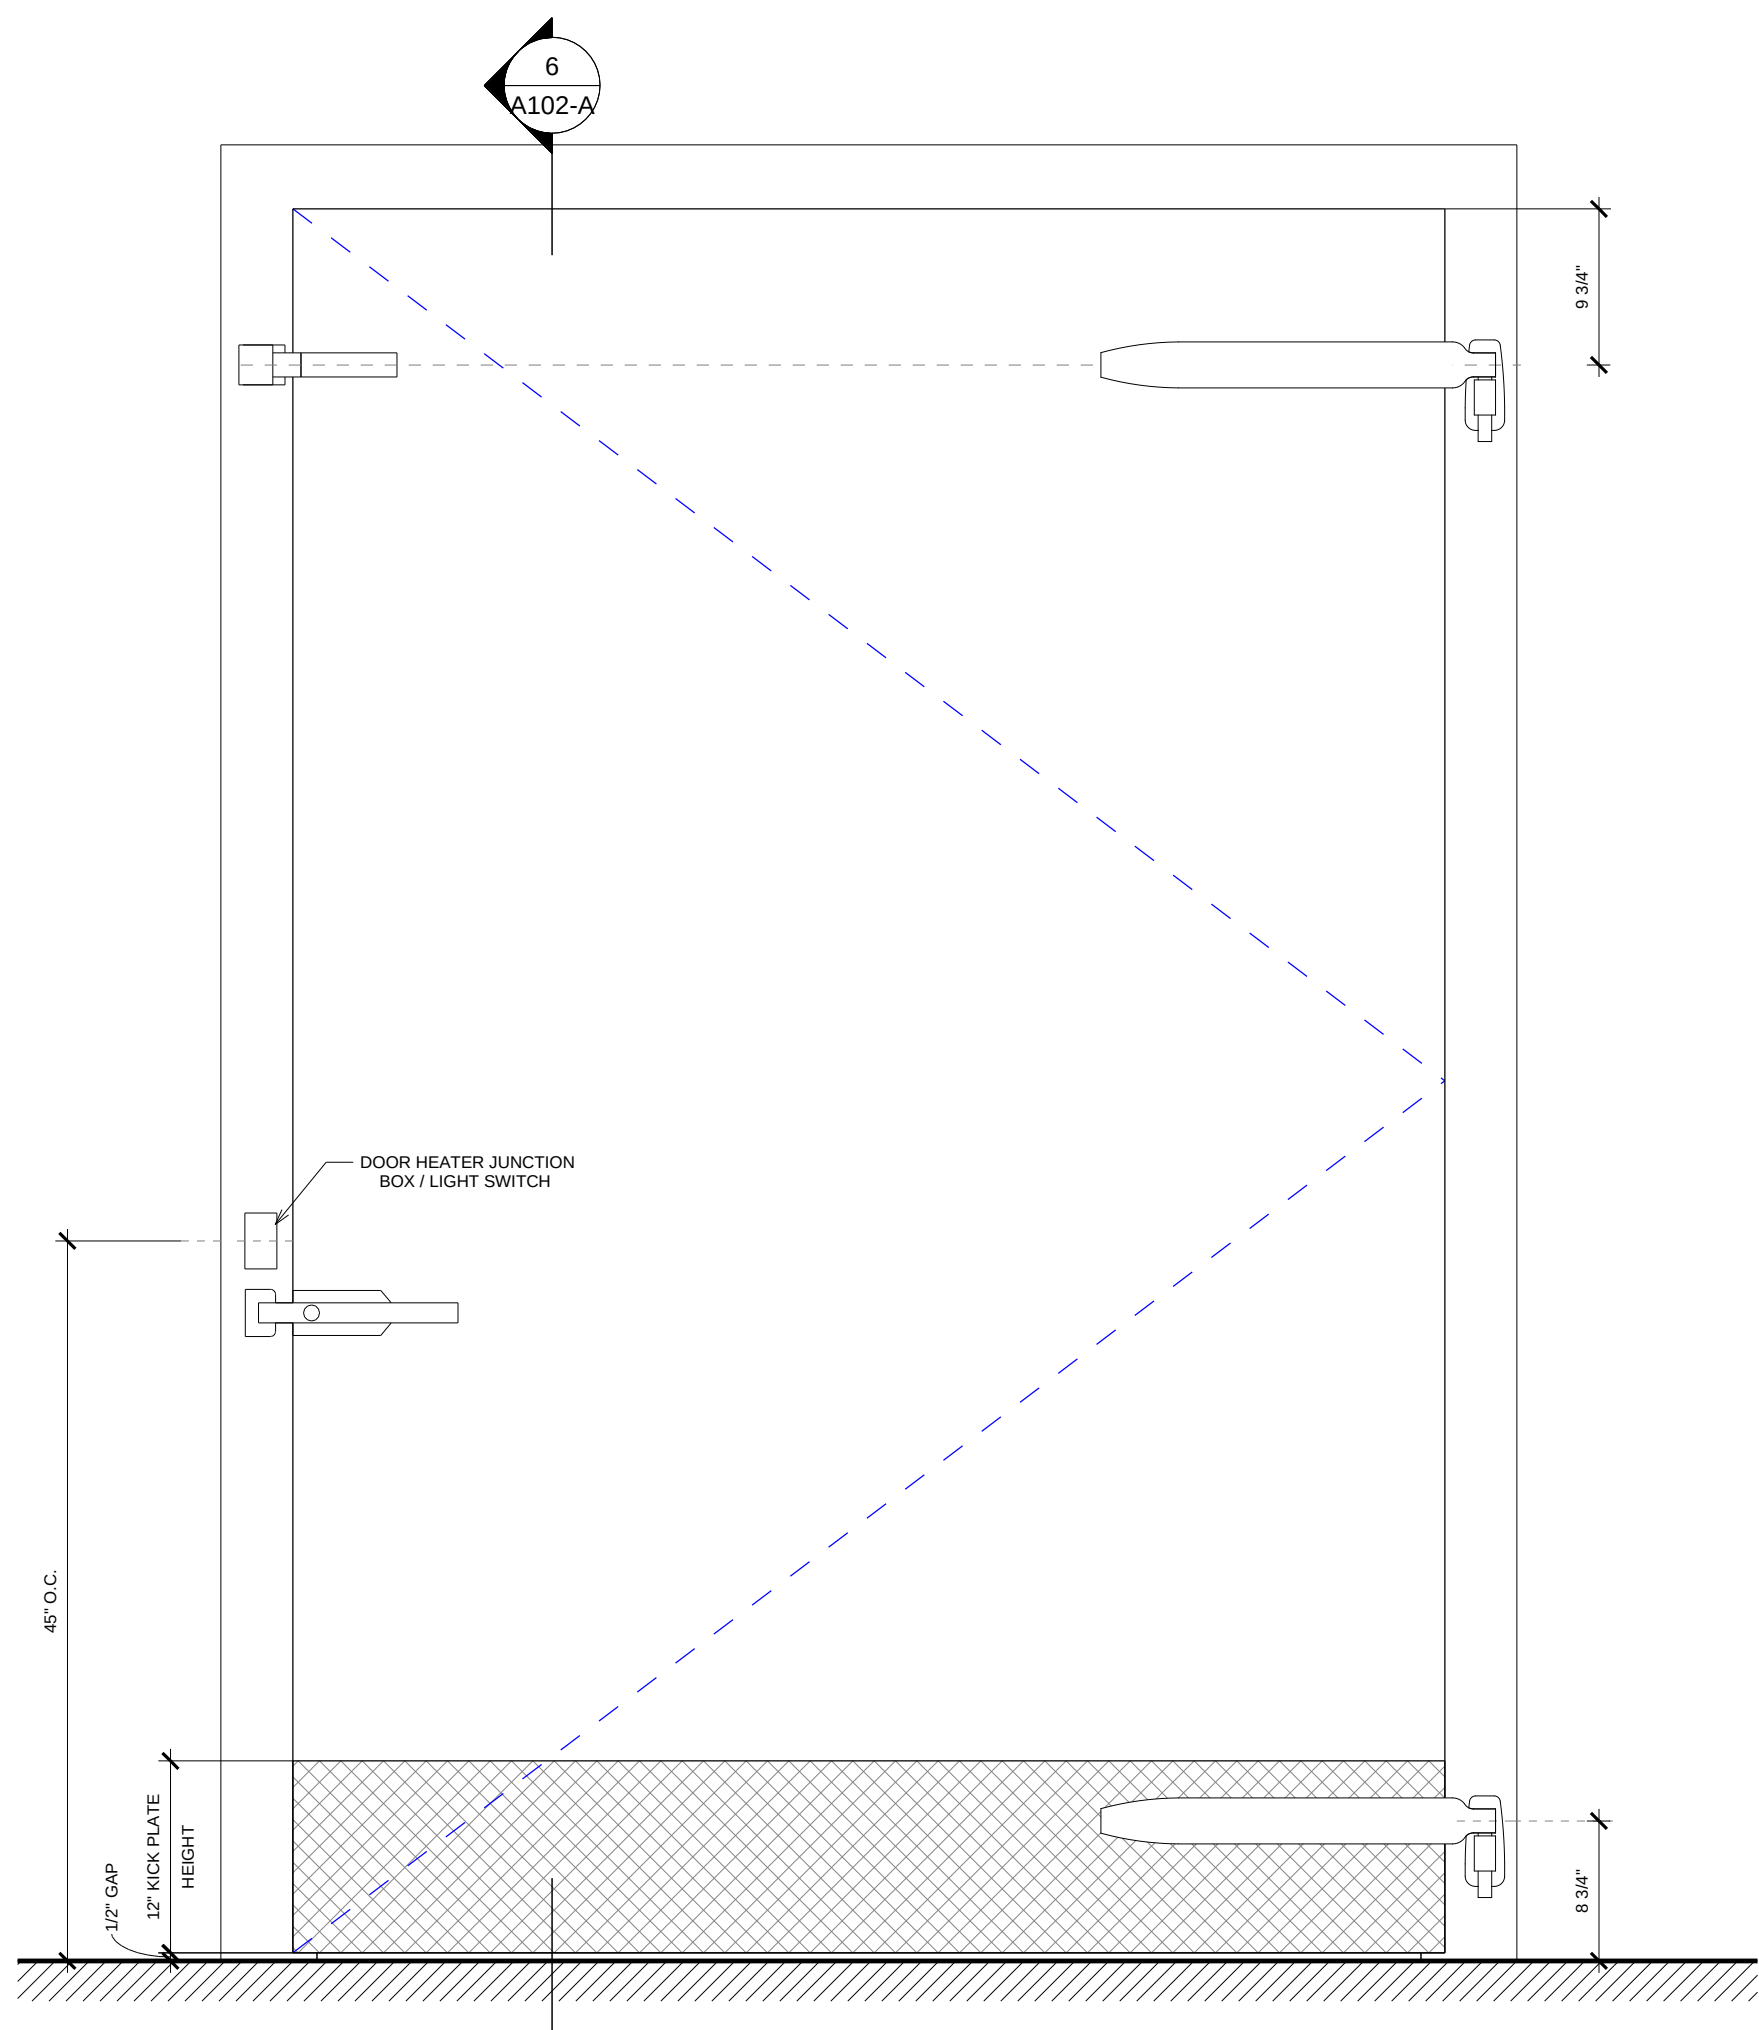


5 2" JAMB FRAME EXTERIOR ELEVATION -
FLUSH DOOR REPLACEMENT
1" = 1'-0"

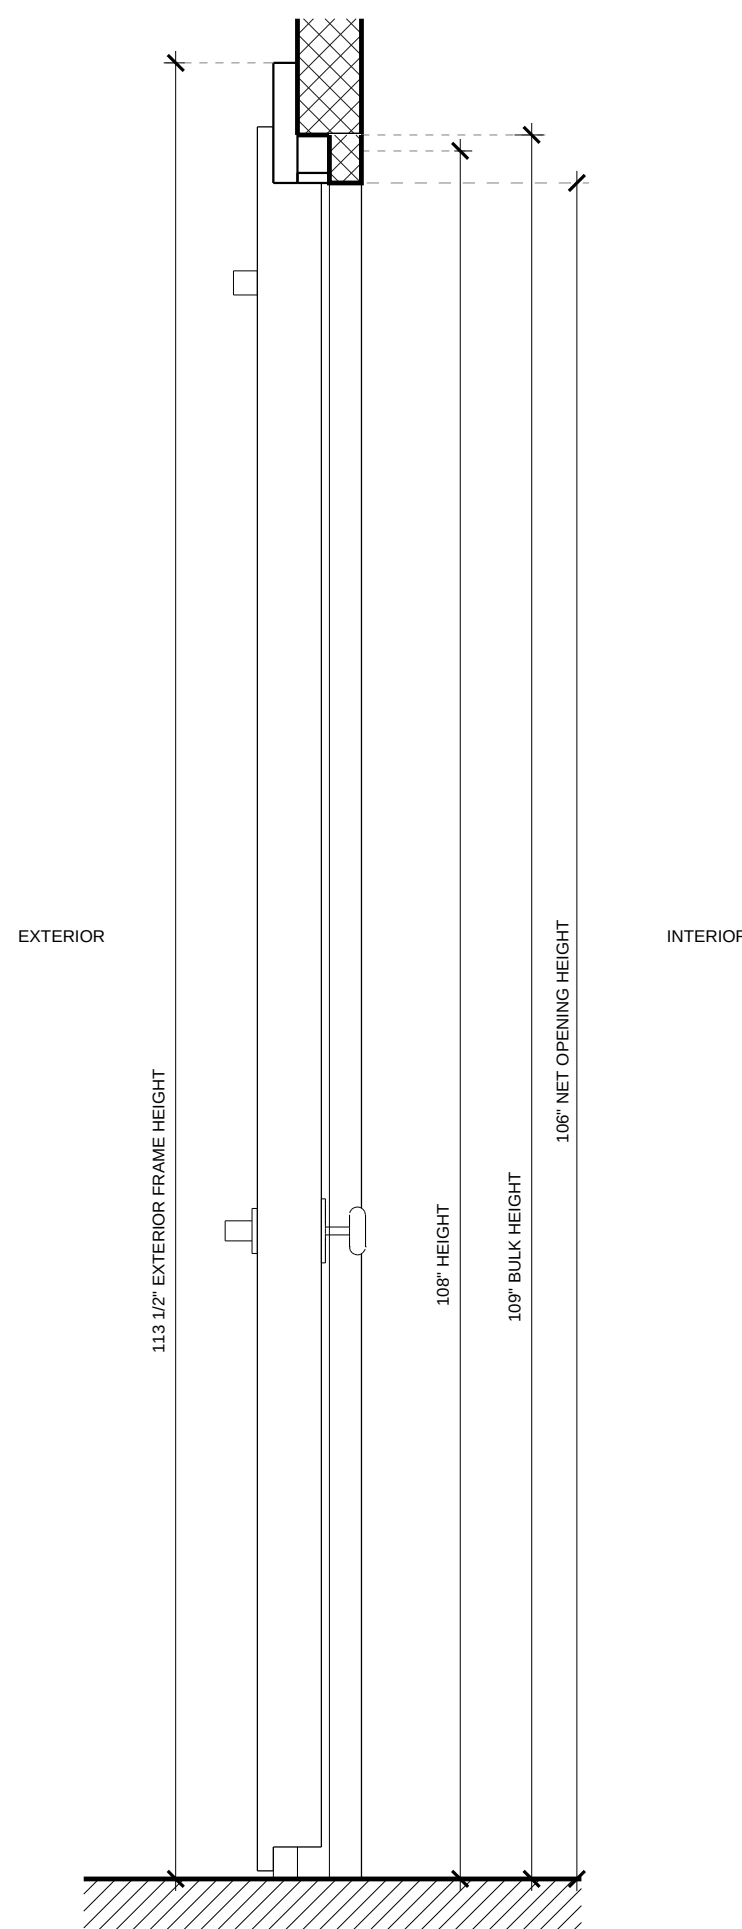

6 2" JAMB FRAME SECTION - FLUSH DOOR
1" = 1'-0"

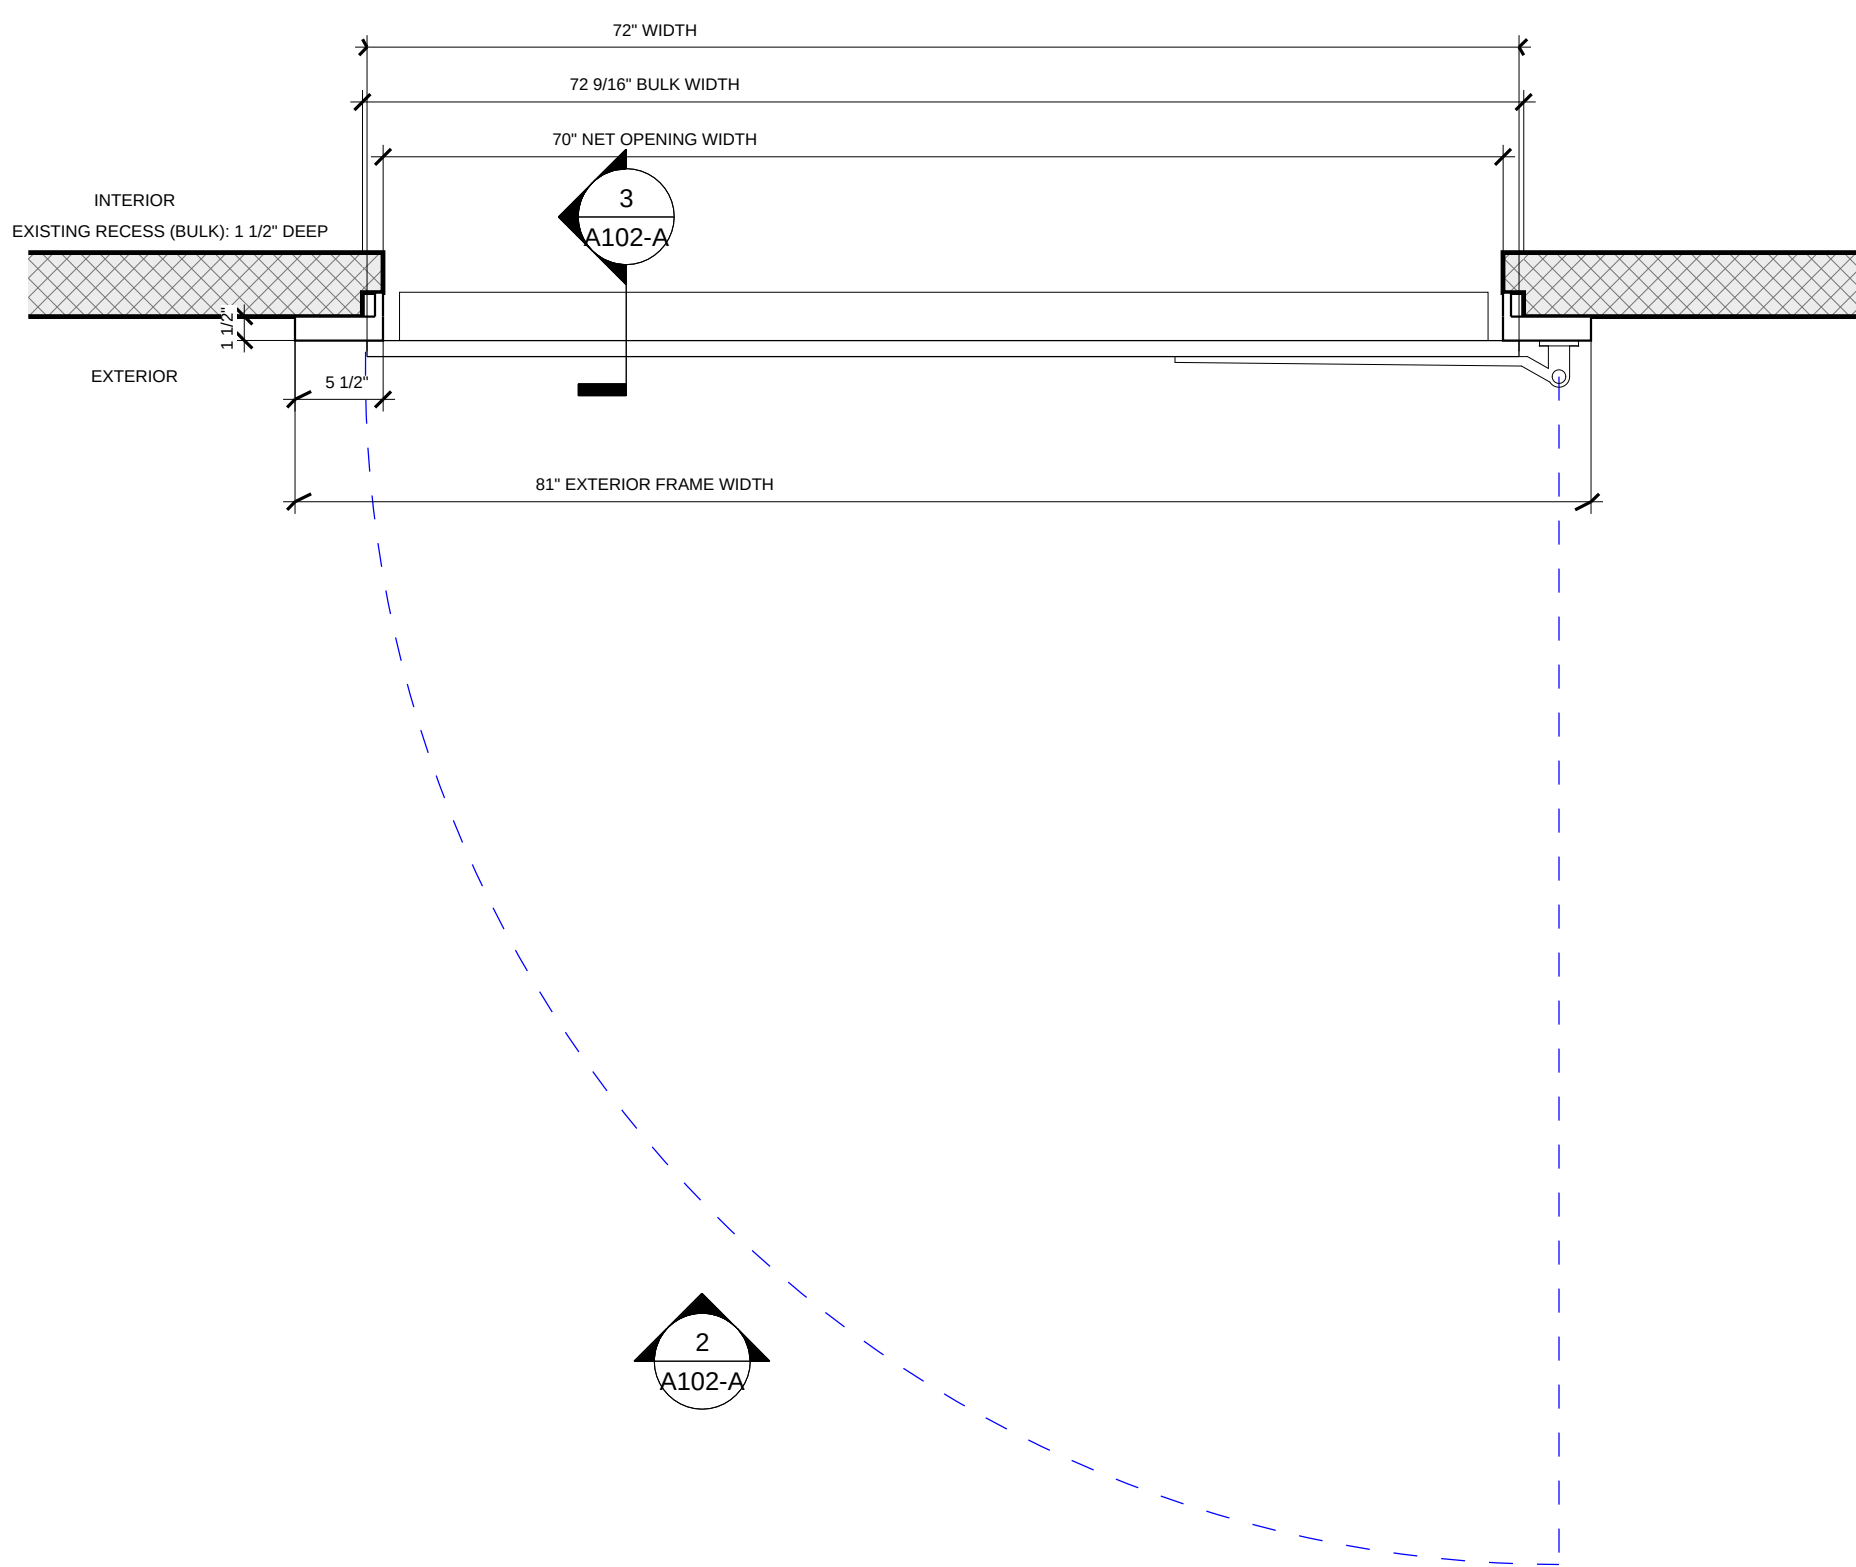

1 1 1/2" JAMB FRAME FLOOR PLAN - FLUSH
DOOR REPLACEMENT
1" = 1'-0"

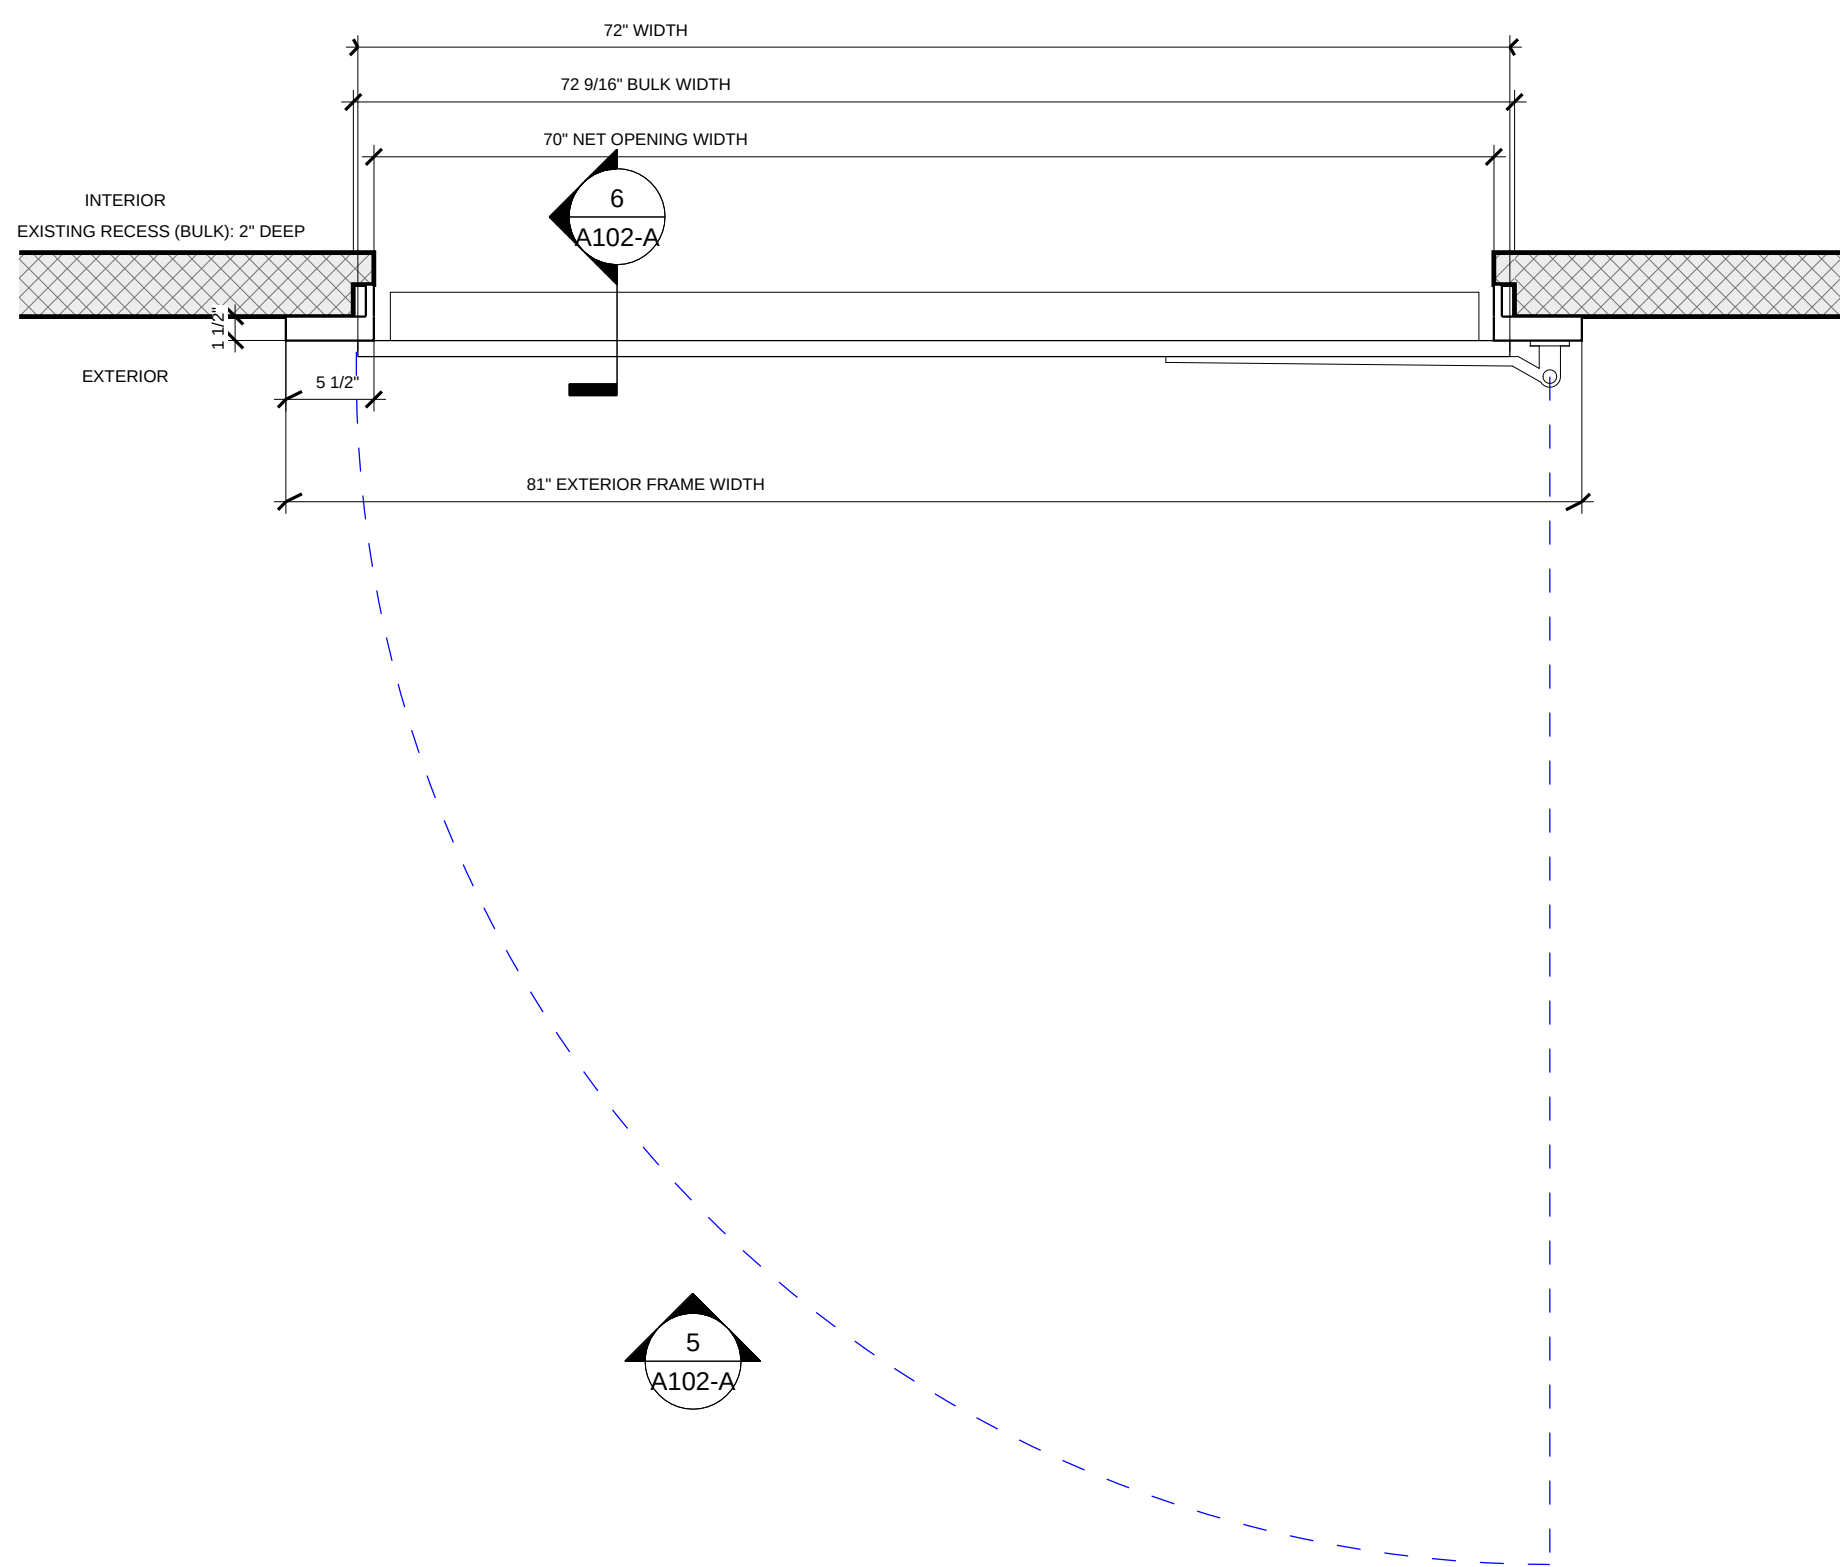

4 2" JAMB FRAME FLOOR PLAN - FLUSH
DOOR REPLACEMENT
1" = 1'-0"



1 1/2" AND 2" JAMB FRAME DOOR -
72" x 108" - RIGHT HINGE

Project Number ELT-72x108-J

Date October 2026

Drawn By ELT

Checked By ELT

A102-A

Scale 1" = 1'-0"