



E.L.T. Custom Coolers LLC

13770 Nelson St, Detroit, MI 48227
313-528-7888
sales@eltcustomcoolers.com


eltcoolerdoors.com

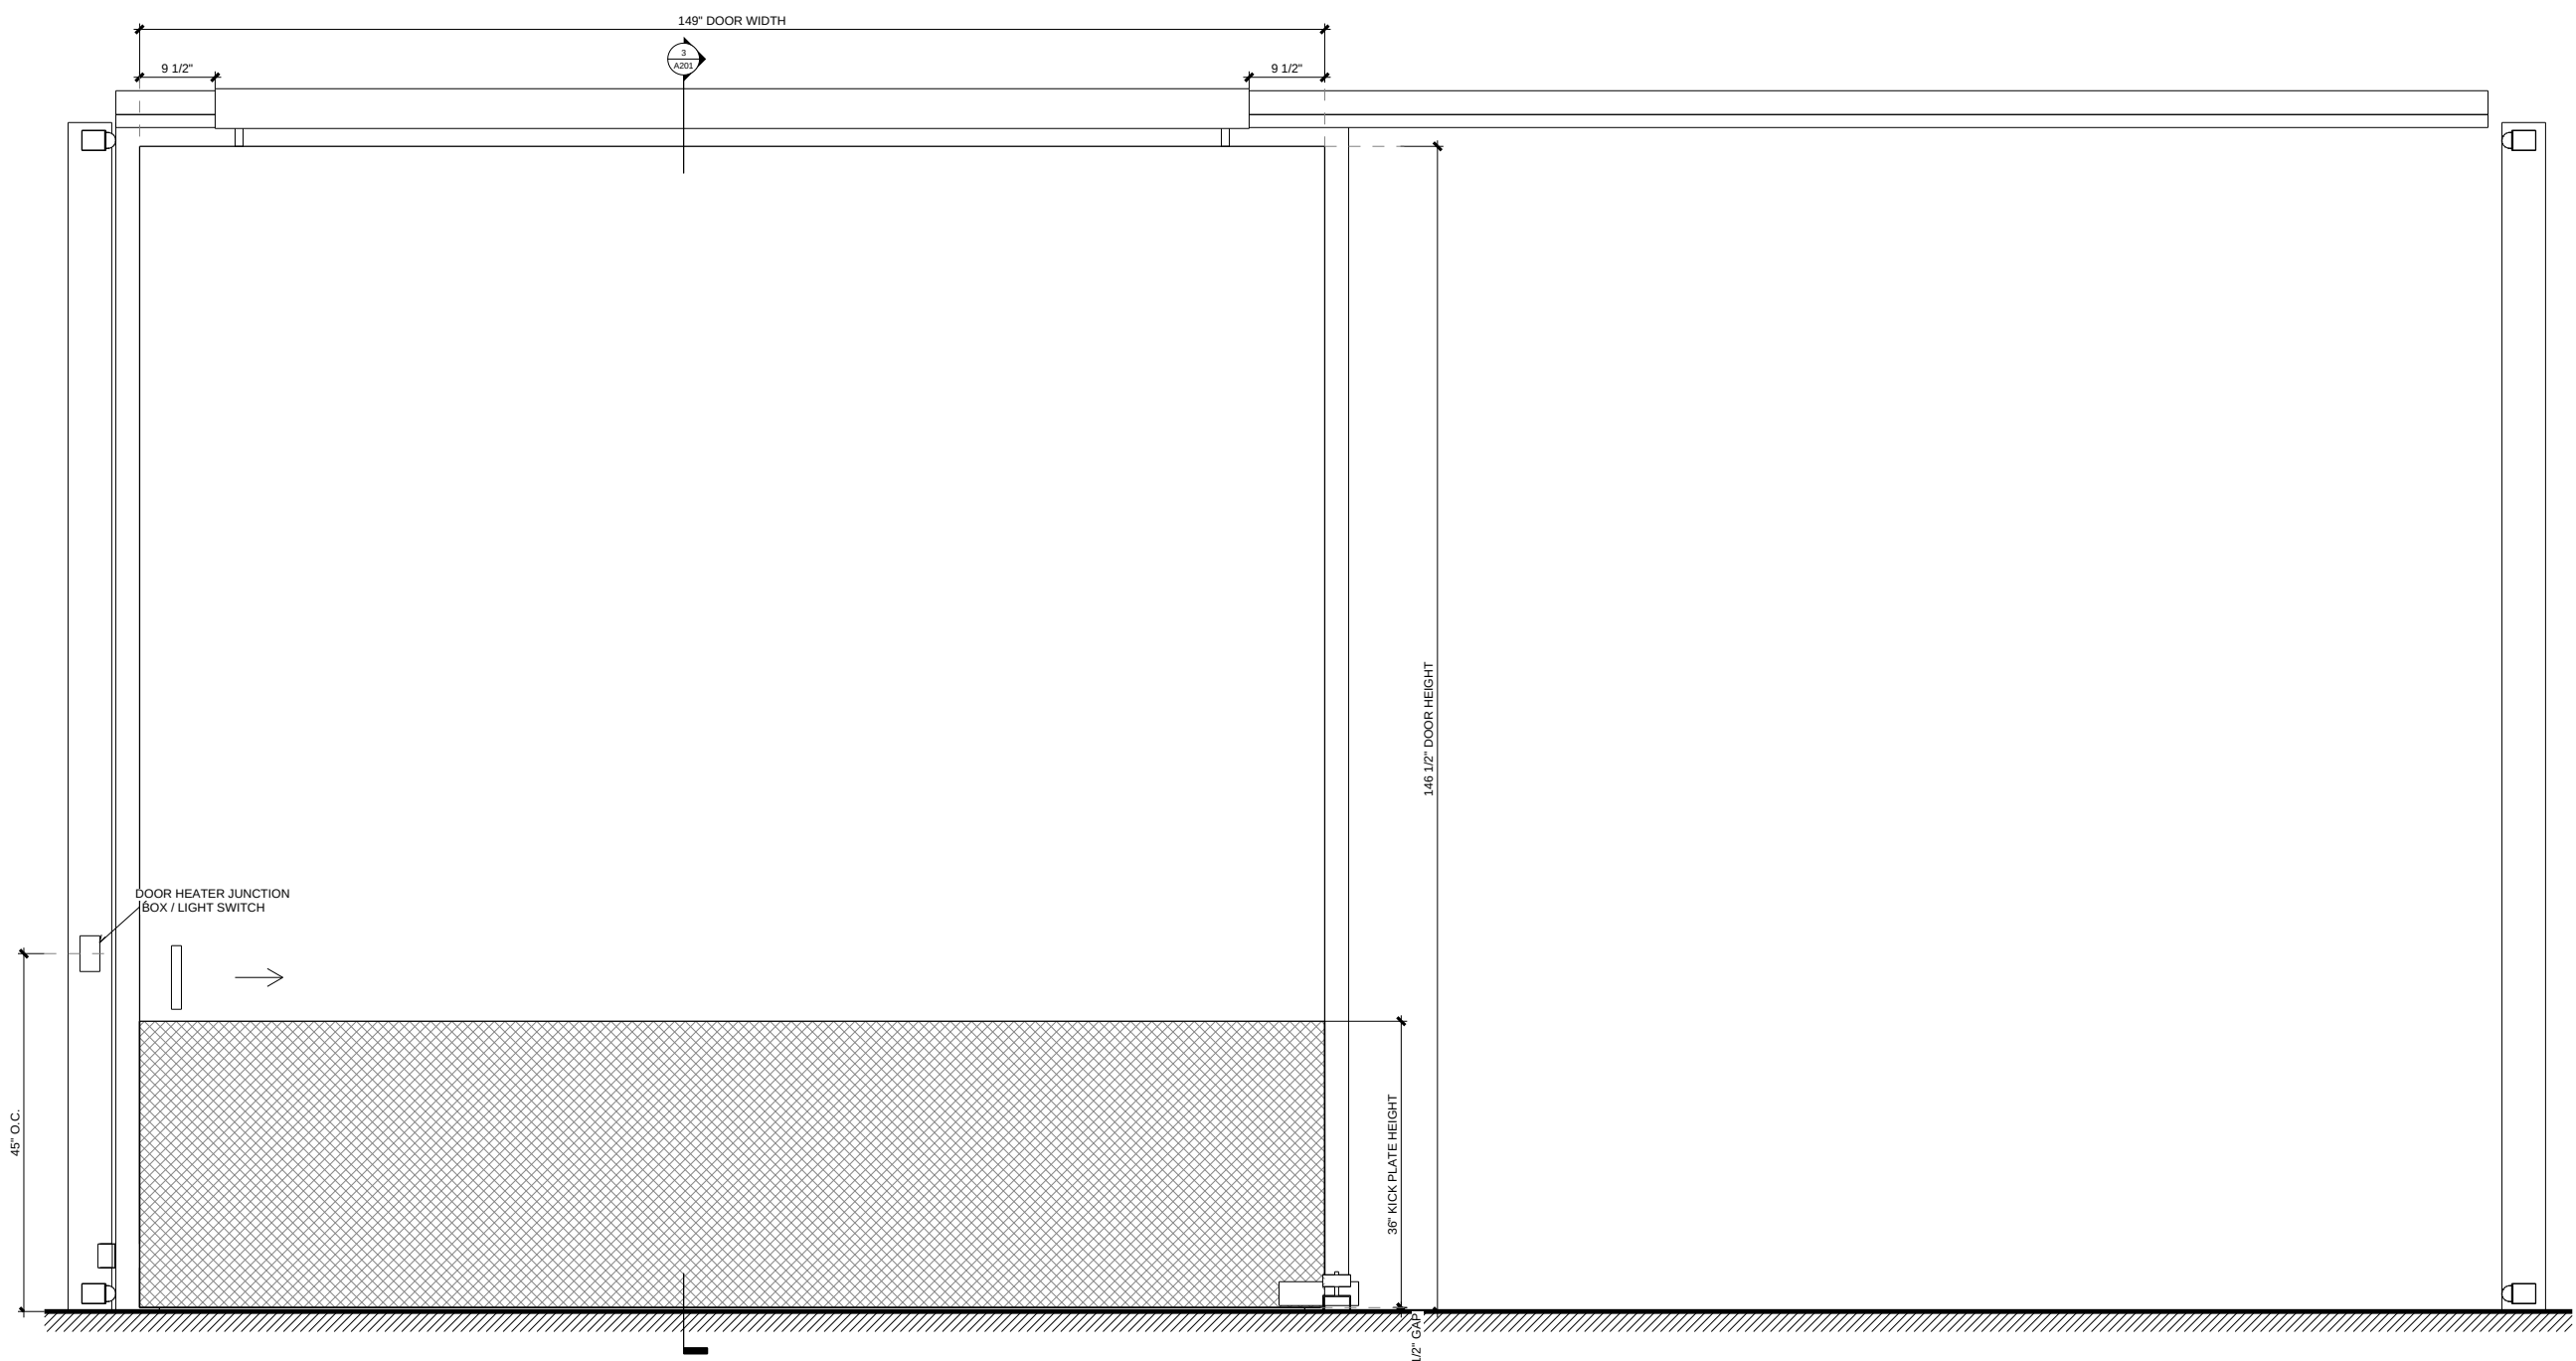


COOLER DOOR EXTERIOR ELEVATION -
JAMB FRAME
1/2" = 1'-0"

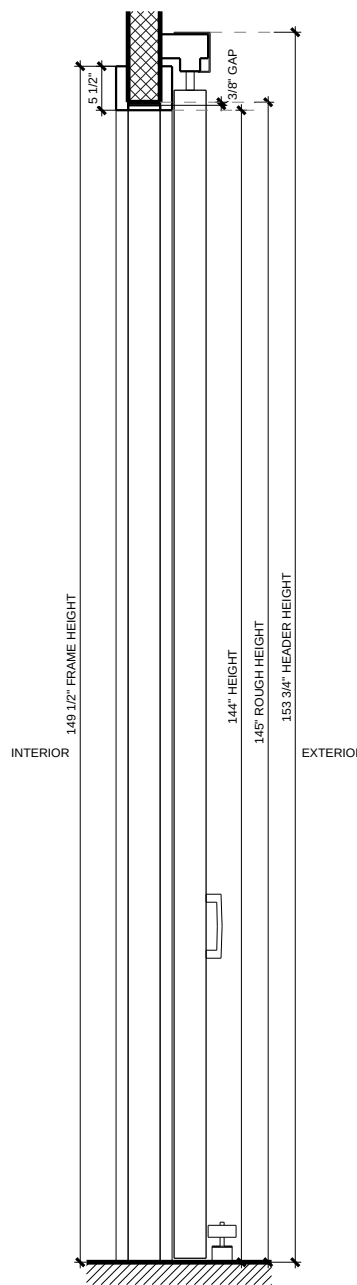

SECTION - JAMB FRAME
1/2" = 1'-0"

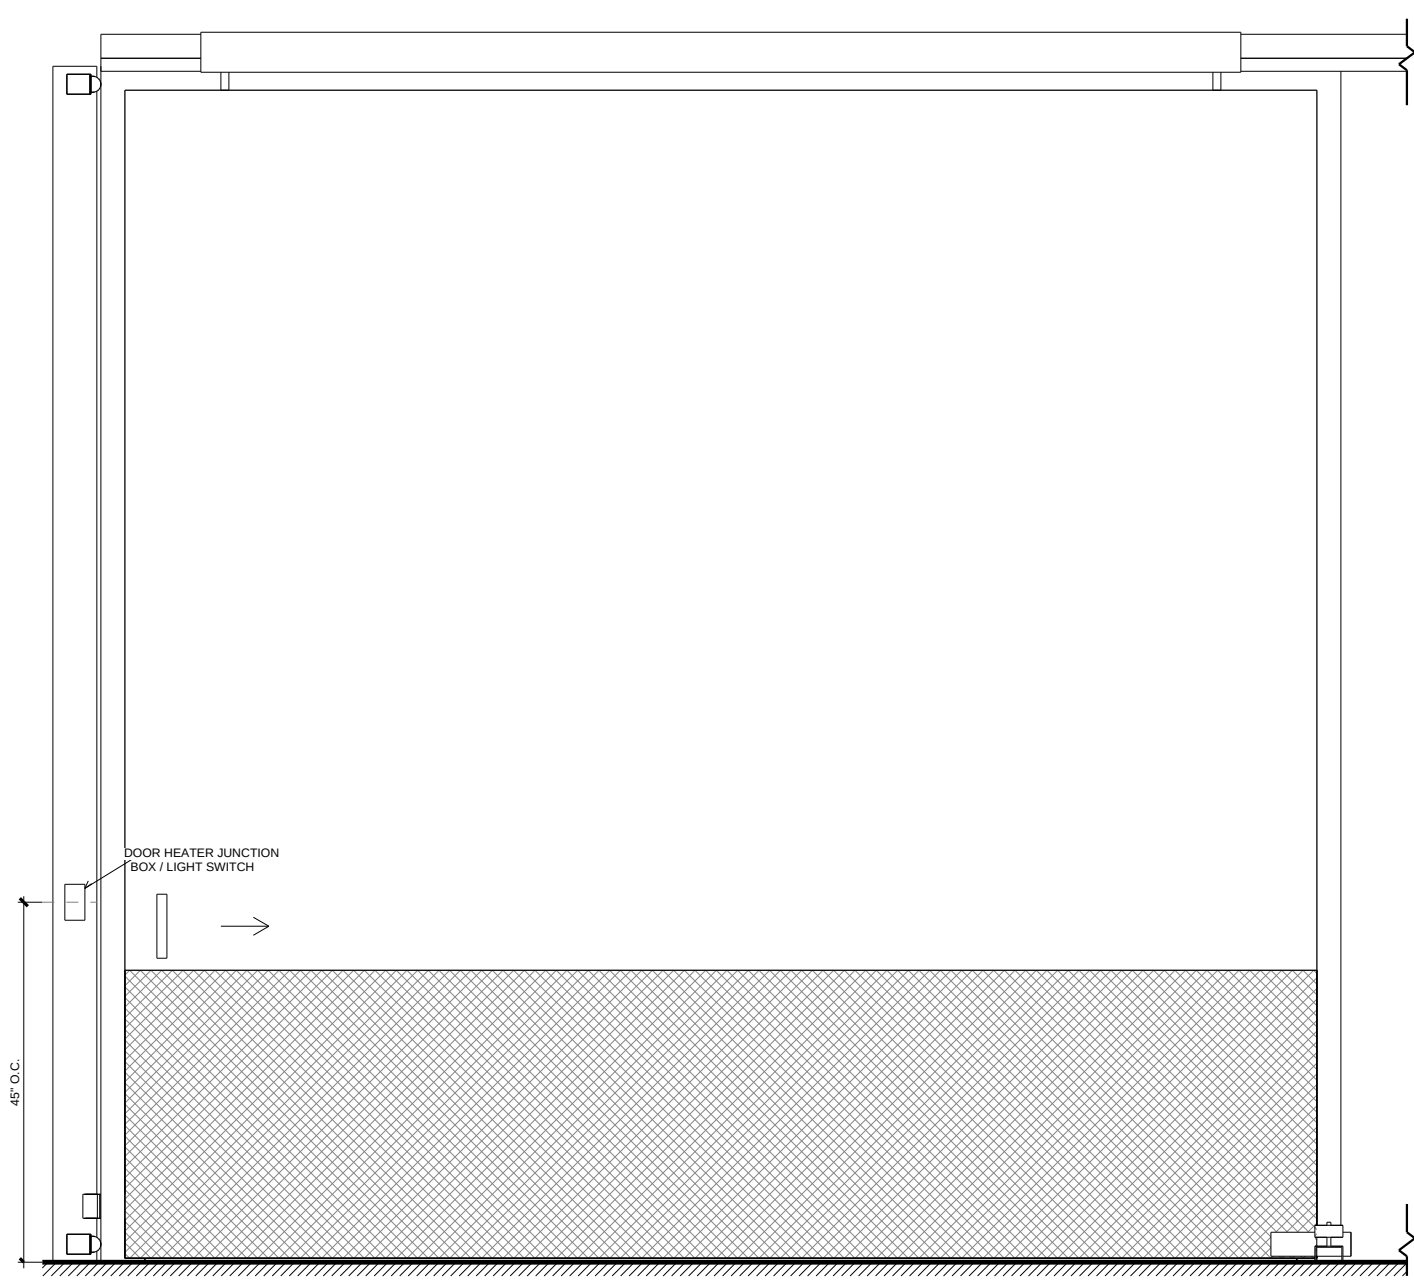

FREEZER DOOR EXTERIOR ELEVATION
JAMB FRAME
1/2" = 1'-0"

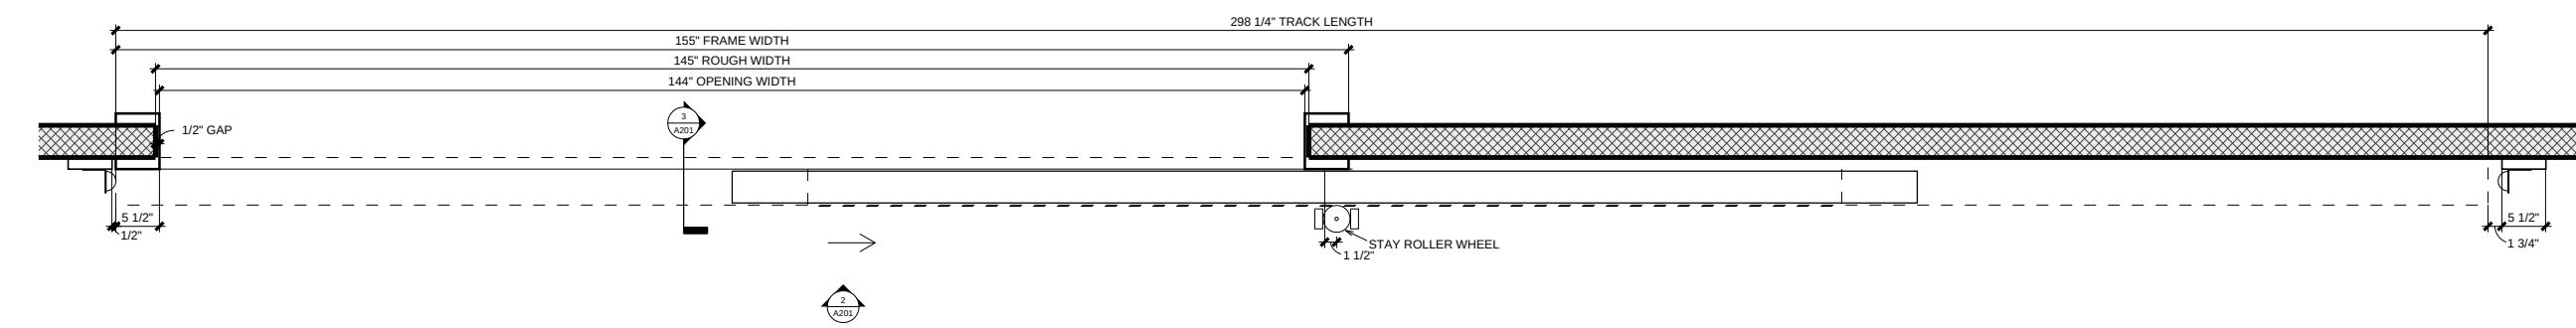

FLOOR PLAN - JAMB FRAME
1/2" = 1'-0"

WALK-IN SINGLE SLIDE DOOR SCHEDULE - RIGHT HAND							
Type	Width	Height	Model	Manufacturer	Description	URL	Product Page URL
144" x 144" Cooler, Jamb Frame	144"	144"	ELT 144" x 144"	ELT Custom Coolers	Walk in Cooler Sliding Door 144" x 144" Prehung with Jamb Frame and Header for New Construction. Right Hand	https://eltcoolerdoors.com/	https://eltcoolerdoors.com/collections/sliding-cooler-doors
144" x 144" Freezer, Jamb Frame	144"	144"	ELT 144" x 144"	ELT Custom Coolers	Walk in Freezer Sliding Door 144" x 144" Prehung with Jamb Frame and Header for New Construction. Right Hand	https://eltcoolerdoors.com/	https://eltcoolerdoors.com/collections/sliding-freezer-doors



WALK-IN SINGLE SLIDE DOOR
144" x 144" - RIGHT HAND

Project Number ELT-SL-144x144

Date October 2026

Drawn By ELT

Checked By ELT

A201

Scale 1/2" = 1'-0"