
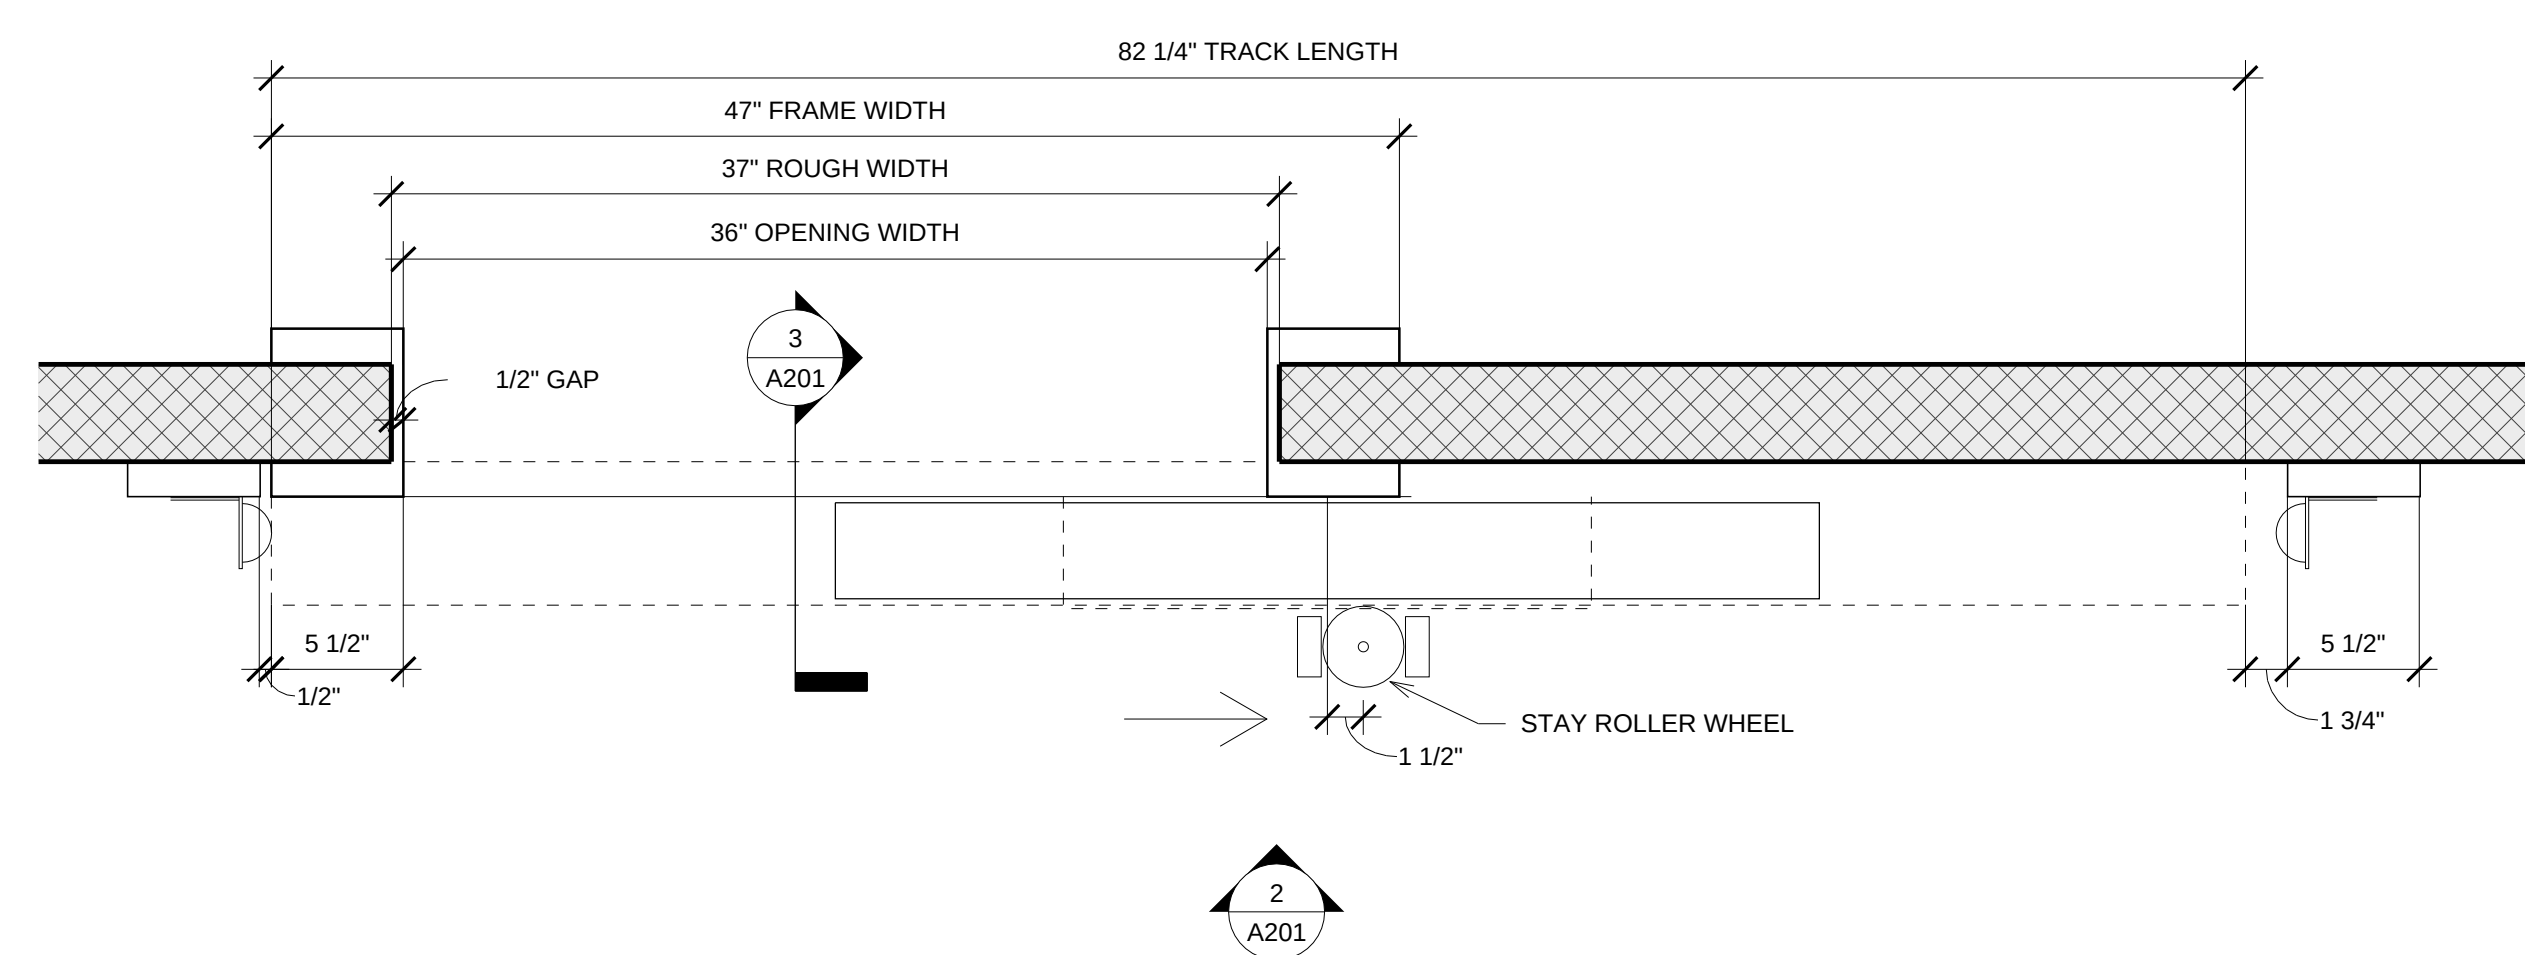
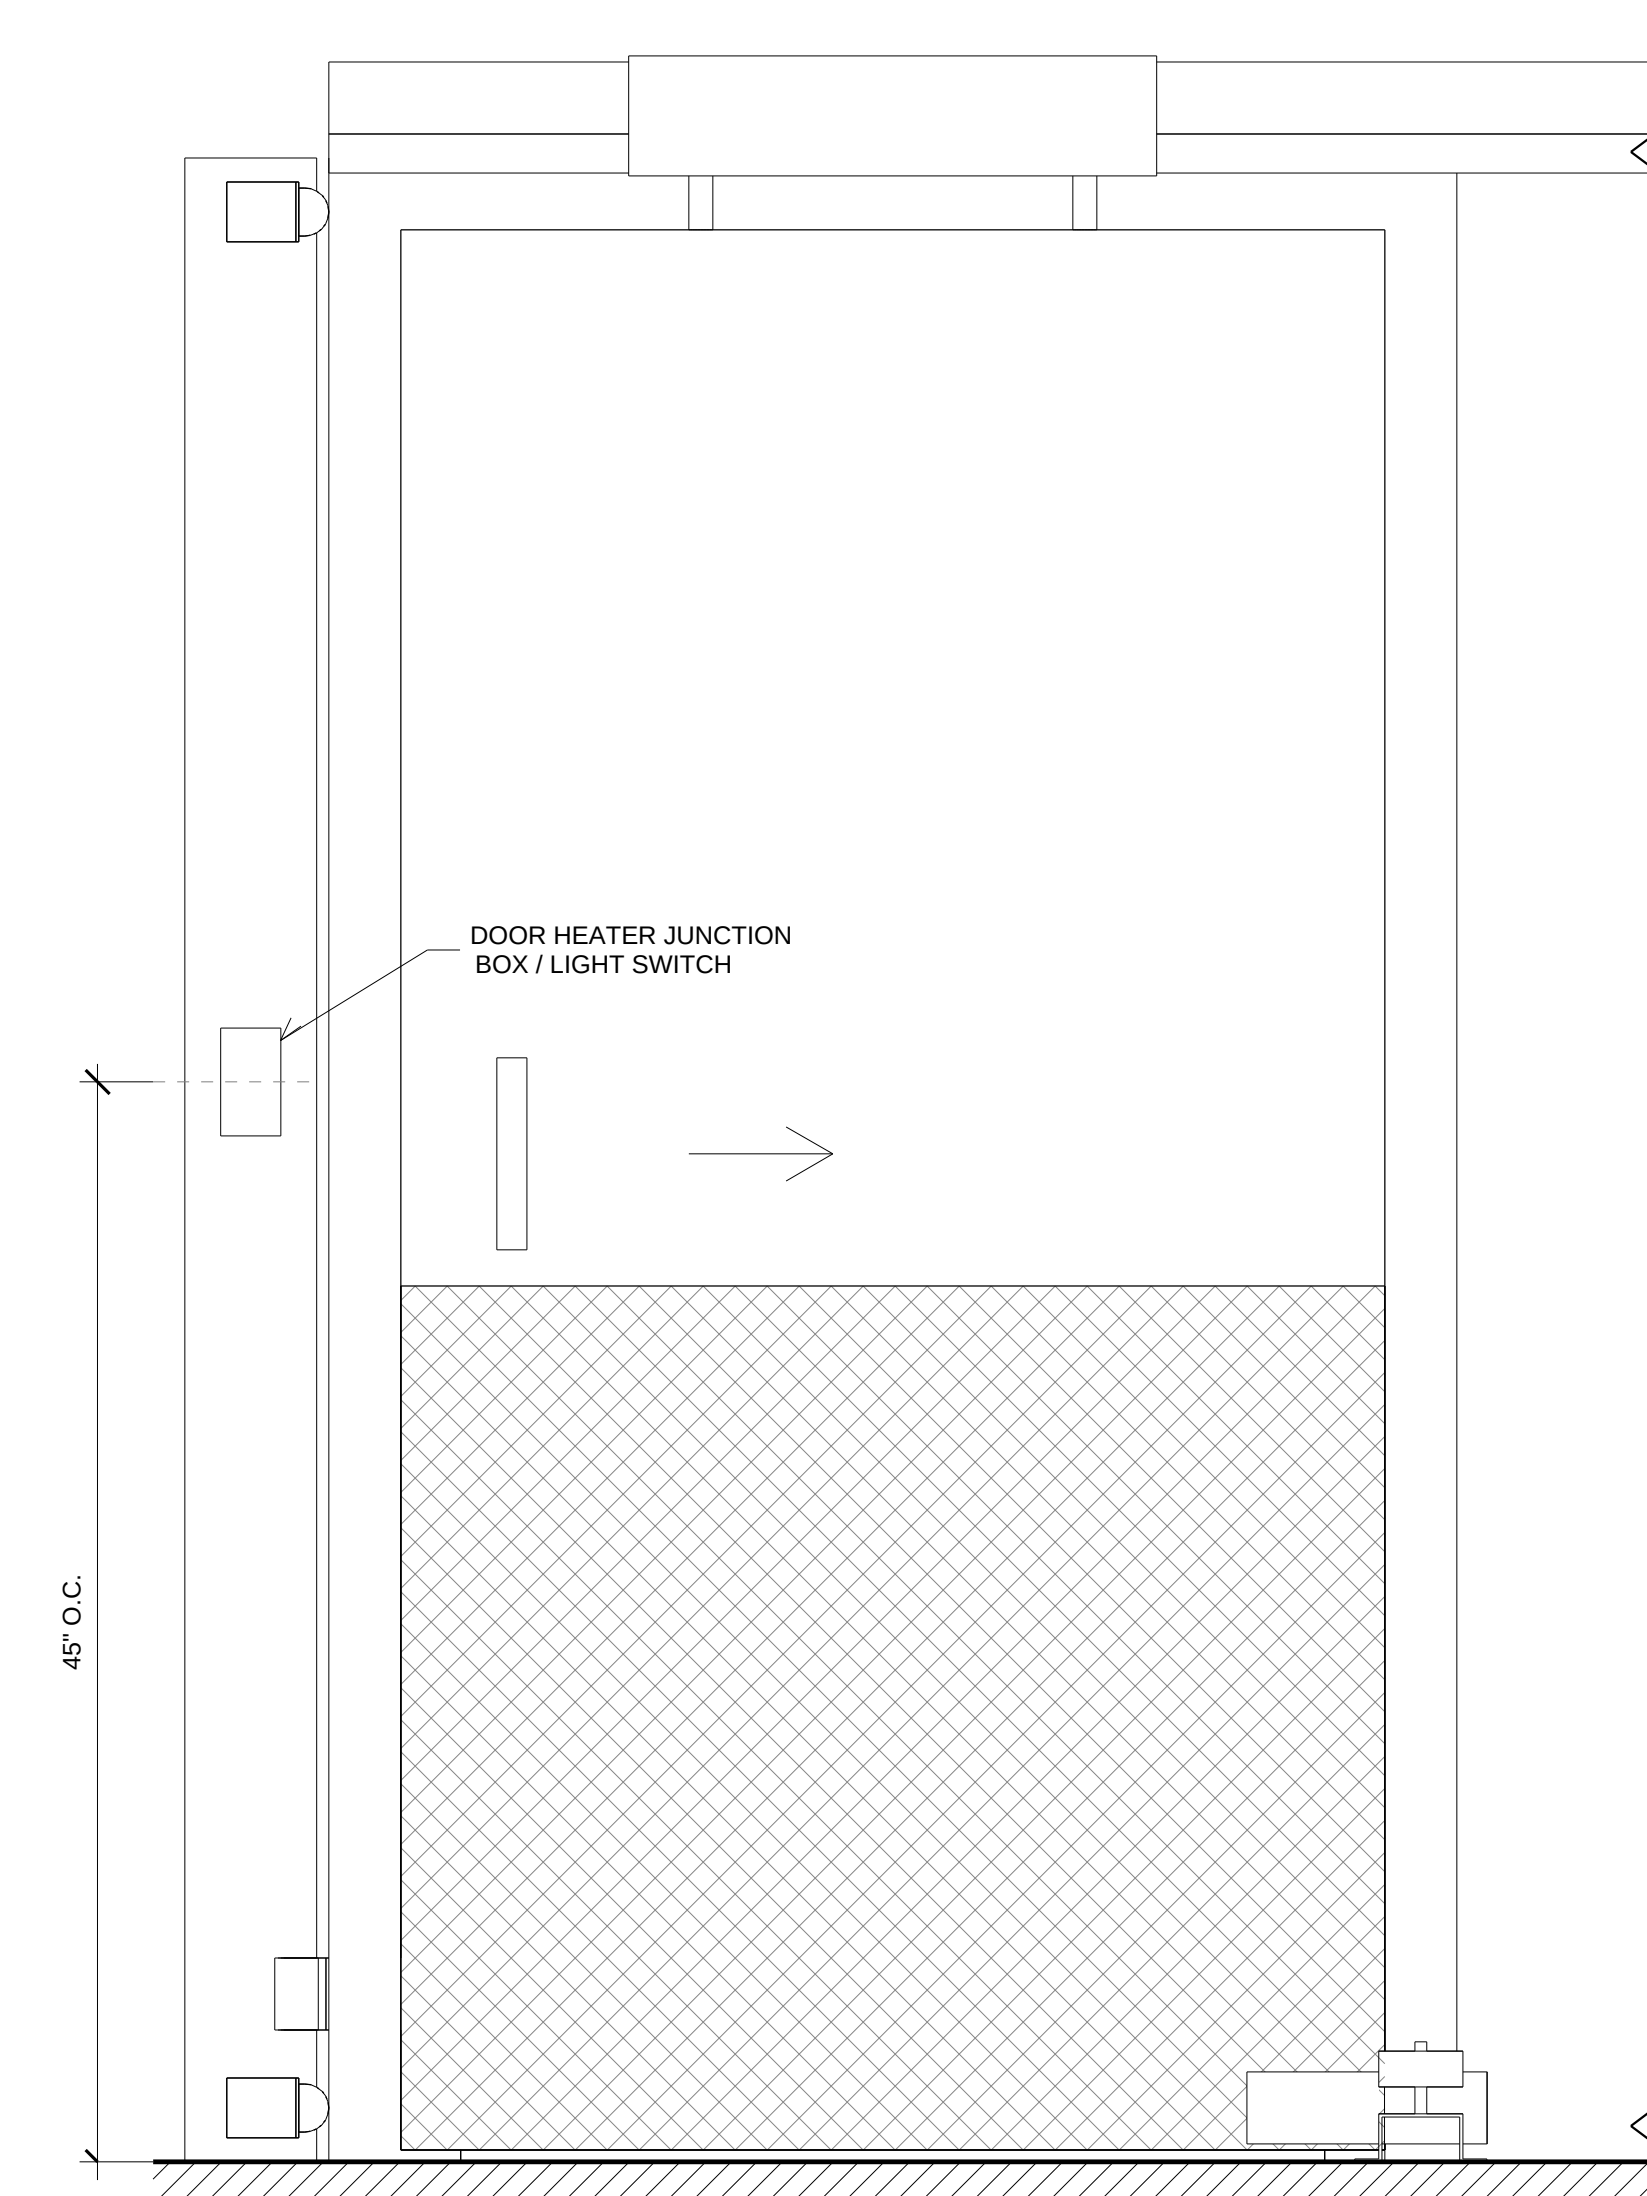
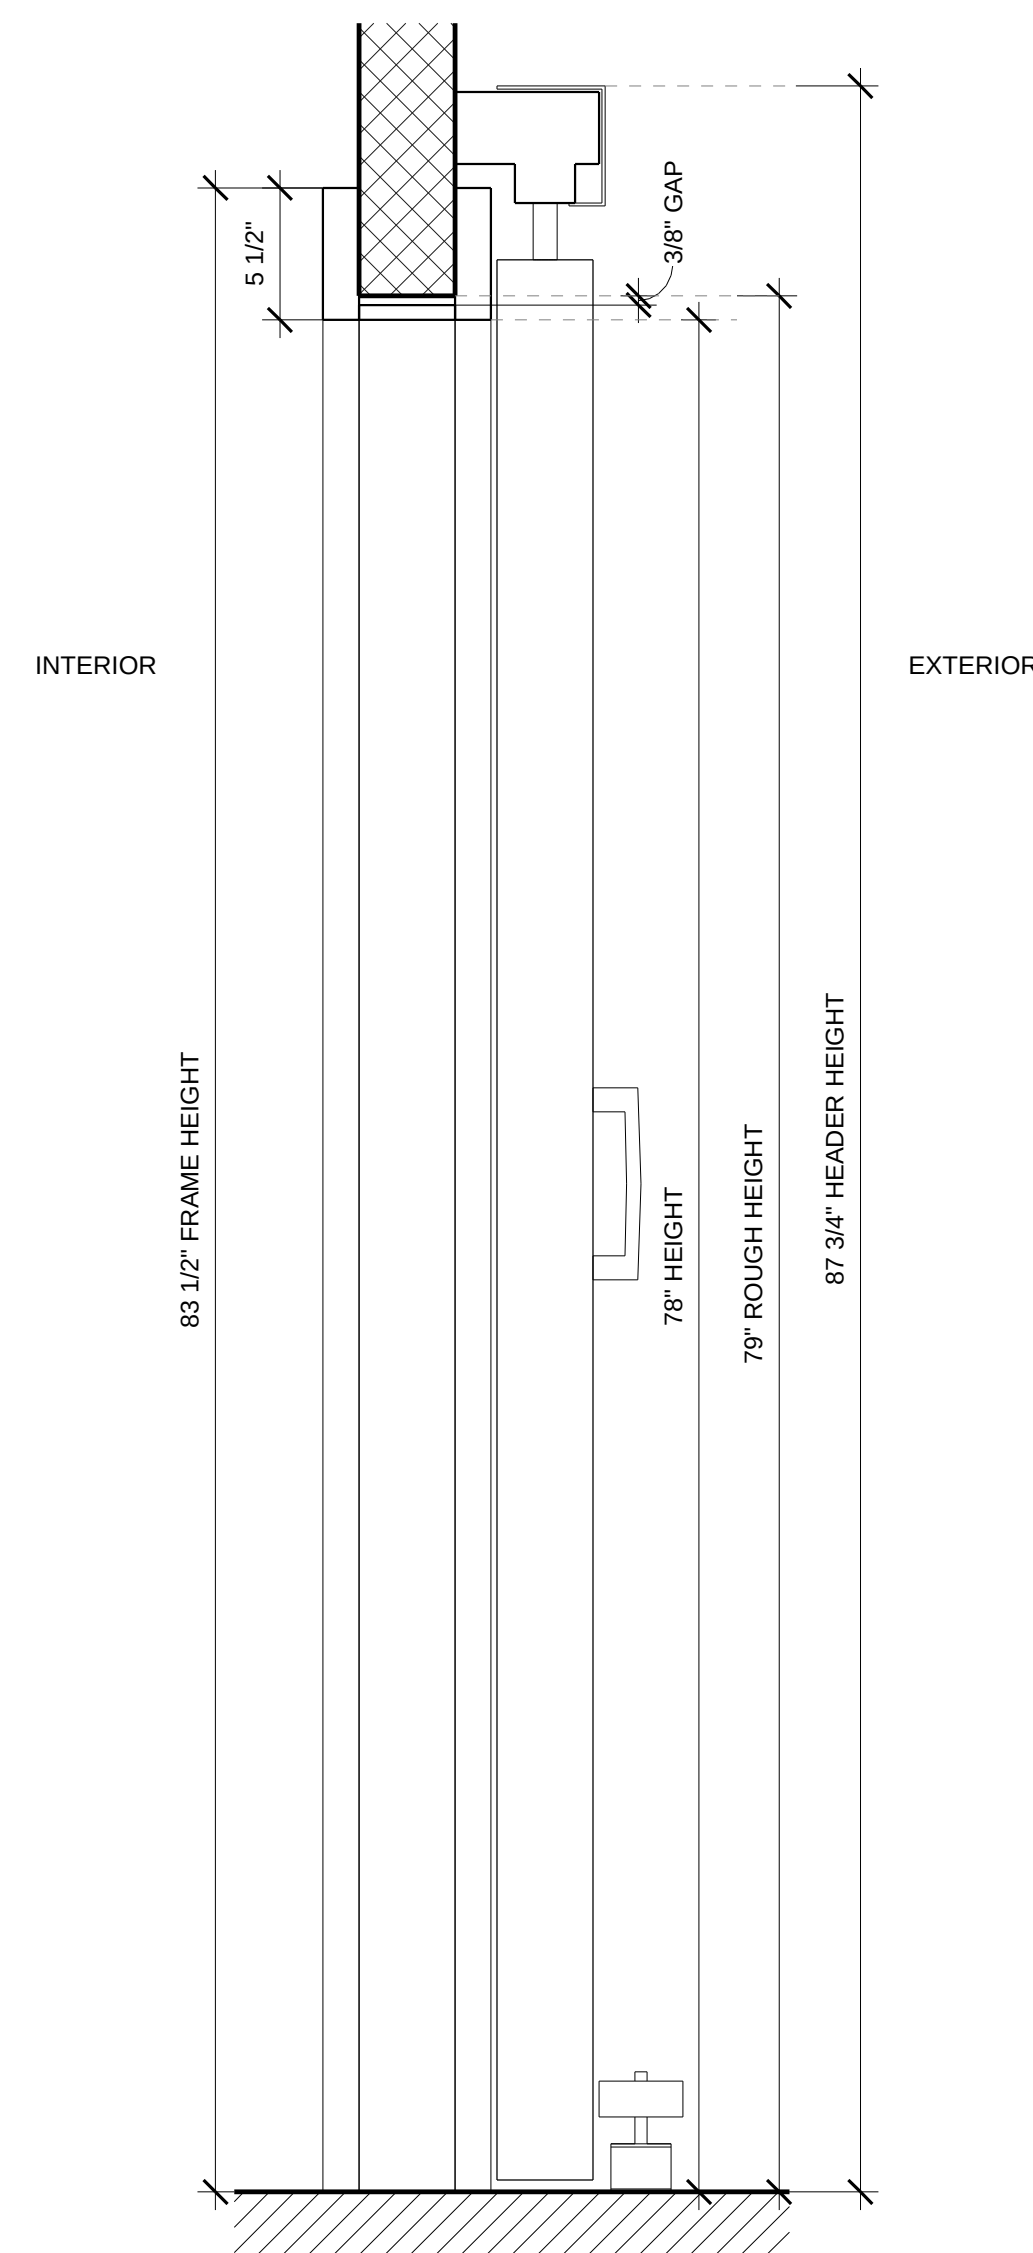


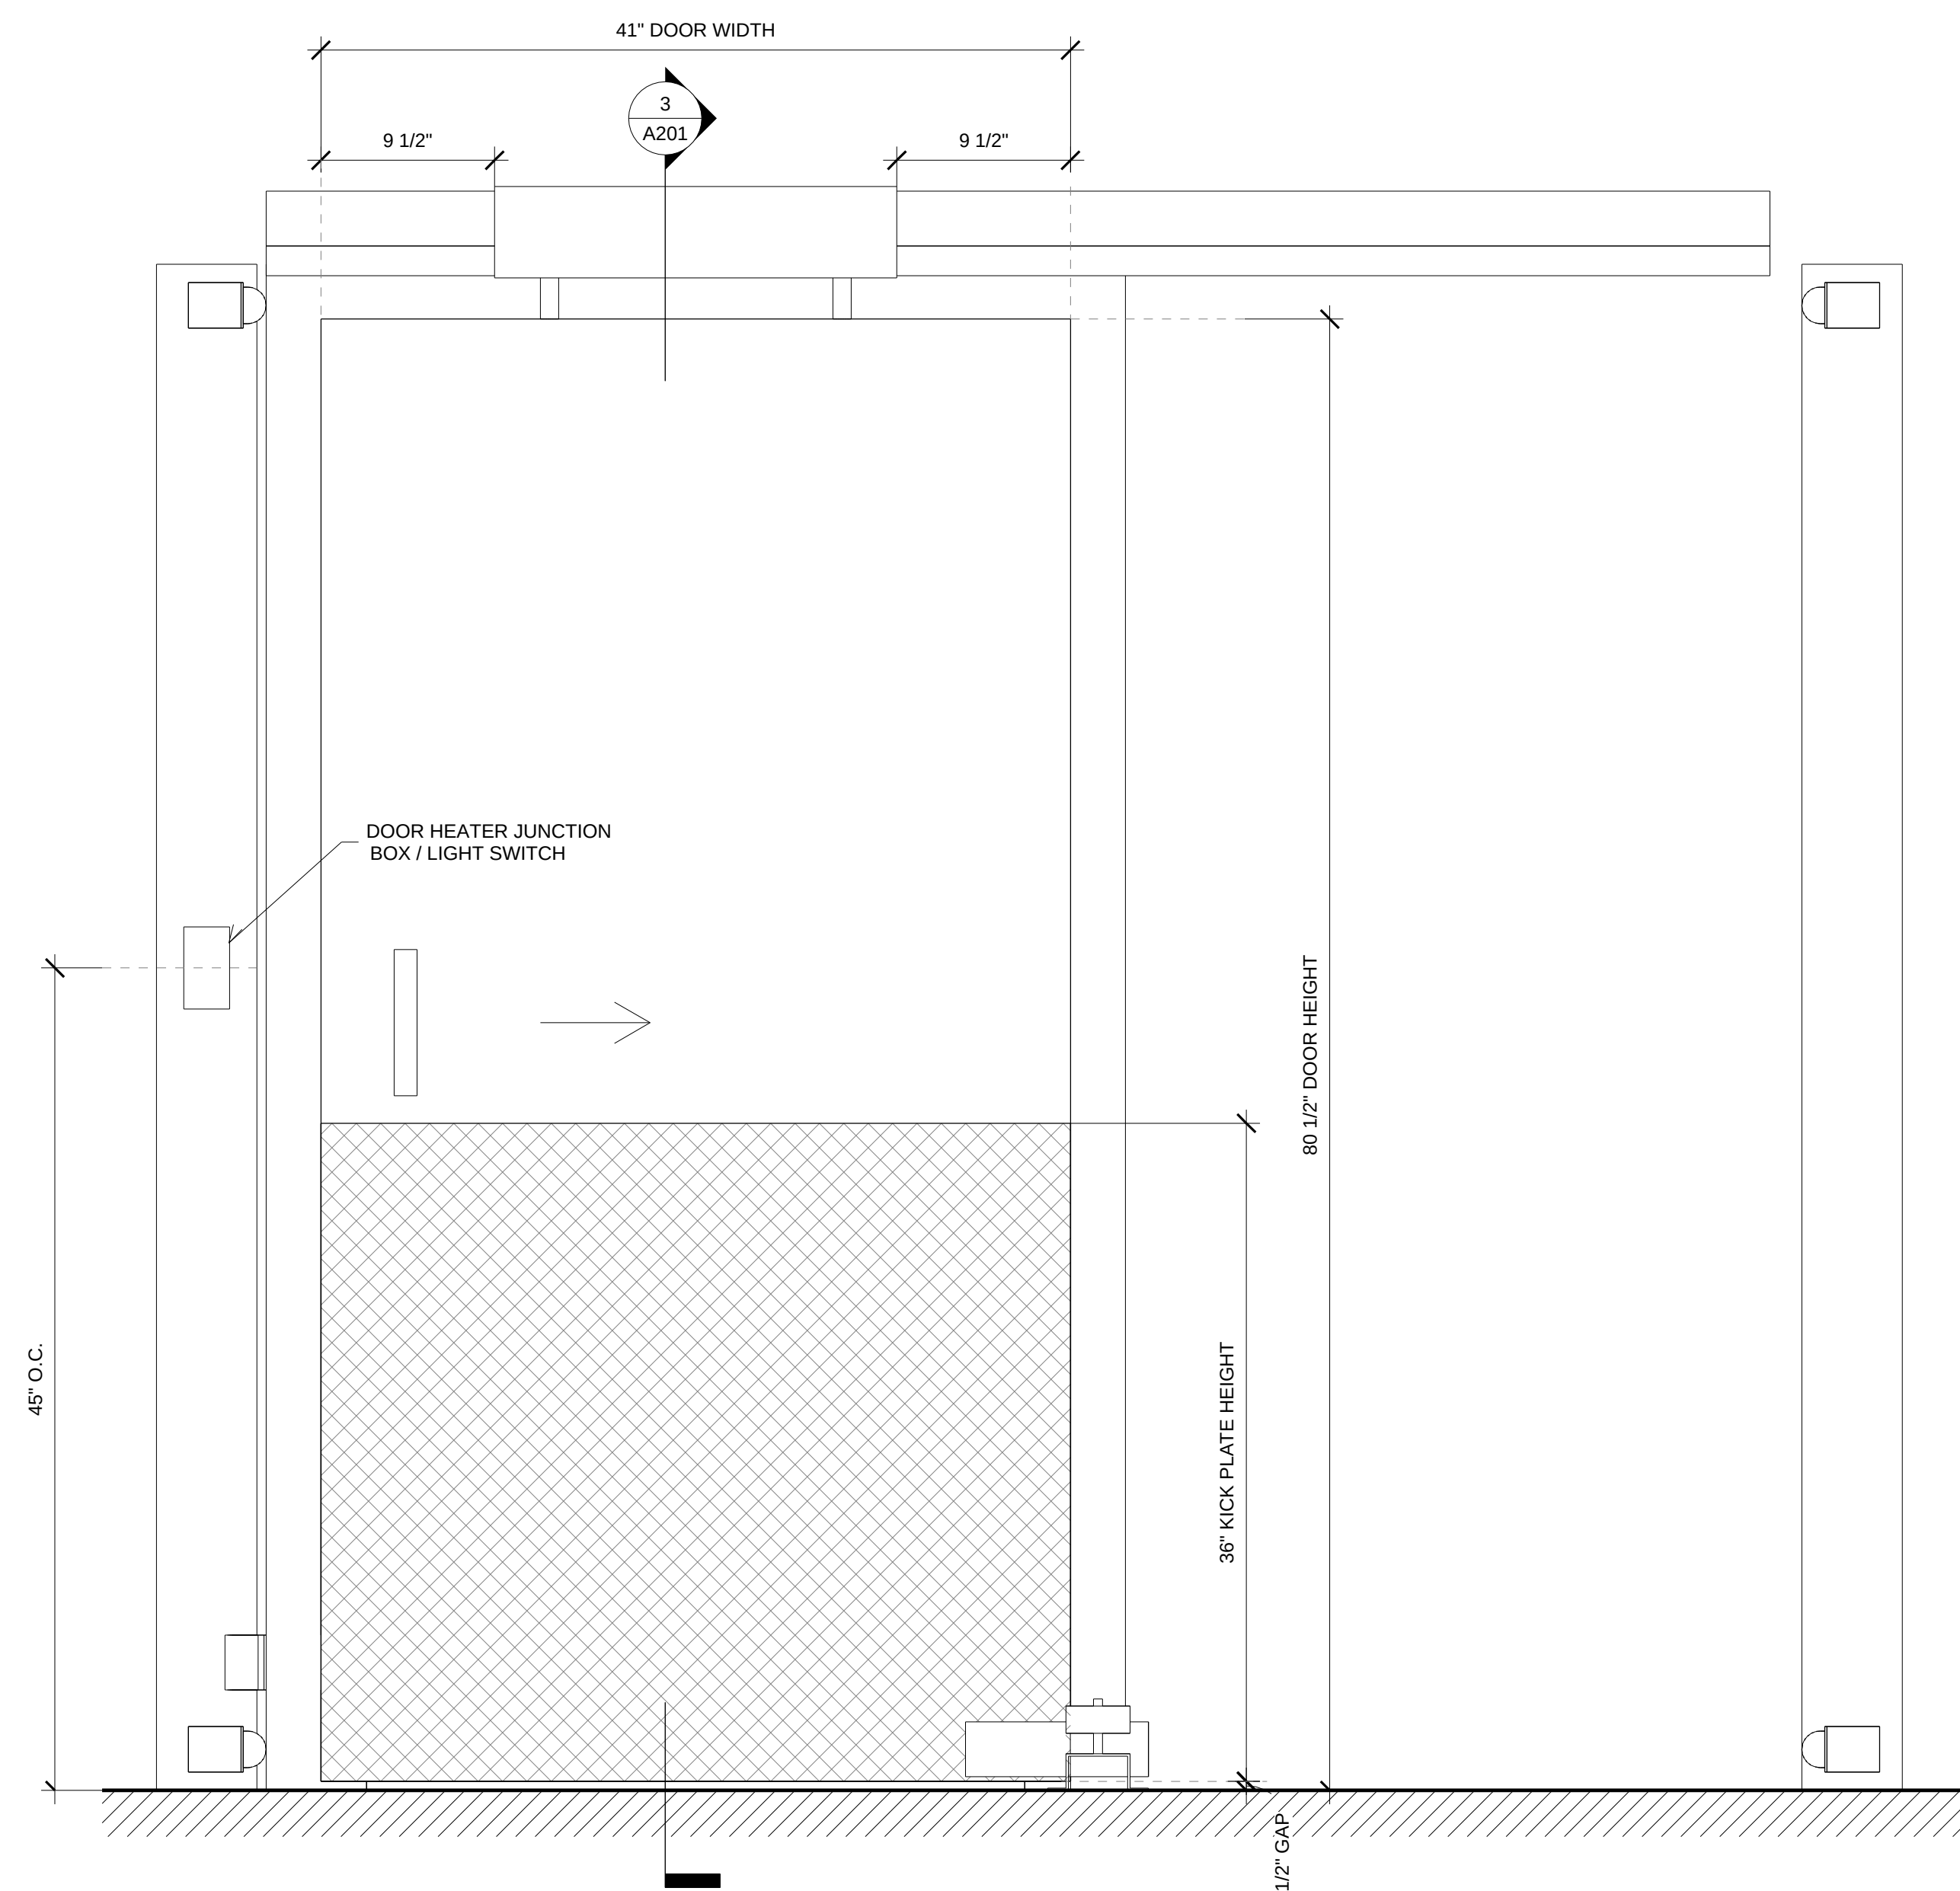

WALK-IN SINGLE SLIDE DOOR SCHEDULE - RIGHT HAND							
Type	Width	Height	Model	Manufacturer	Description	URL	Product Page URL
36" x 78" Cooler, Jamb Frame	36"	78"	ELT 36" x 78"	ELT Custom Coolers	Walk in Cooler Sliding Door 36" x 78" Prehung with Jamb Frame and Header for New Construction. Right Hand	https://eltcoolerdoors.com/	https://eltcoolerdoors.com/collections/sliding-cooler-doors
36" x 78" Freezer, Jamb Frame	36"	78"	ELT 36" x 78"	ELT Custom Coolers	Walk in Freezer Sliding Door 36" x 78" Prehung with Jamb Frame and Header for New Construction. Right Hand	https://eltcoolerdoors.com/	https://eltcoolerdoors.com/collections/sliding-freezer-doors

E.L.T. Custom Coolers LLC

13770 Nelson St, Detroit, MI 48227

313-528-7888

sales@elcustomcoolers.com

eltcoolerdoors.com

[illegible]

WALK-IN SINGLE SLIDE DOOR
36" x 78" - RIGHT HAND

Project Number	ELT-SL-36x78
----------------	--------------

Date	October 2026
------	--------------

Drawn By	ELT
----------	-----

Checked By	ELT
------------	-----

A201

Scale	1 1/2" = 1'-0"
-------	----------------