



E.L.T. Custom Coolers LLC

13770 Nelson St, Detroit, MI 48227
313-528-7888
sales@eltcustomcoolers.com


eltcoolerdoors.com

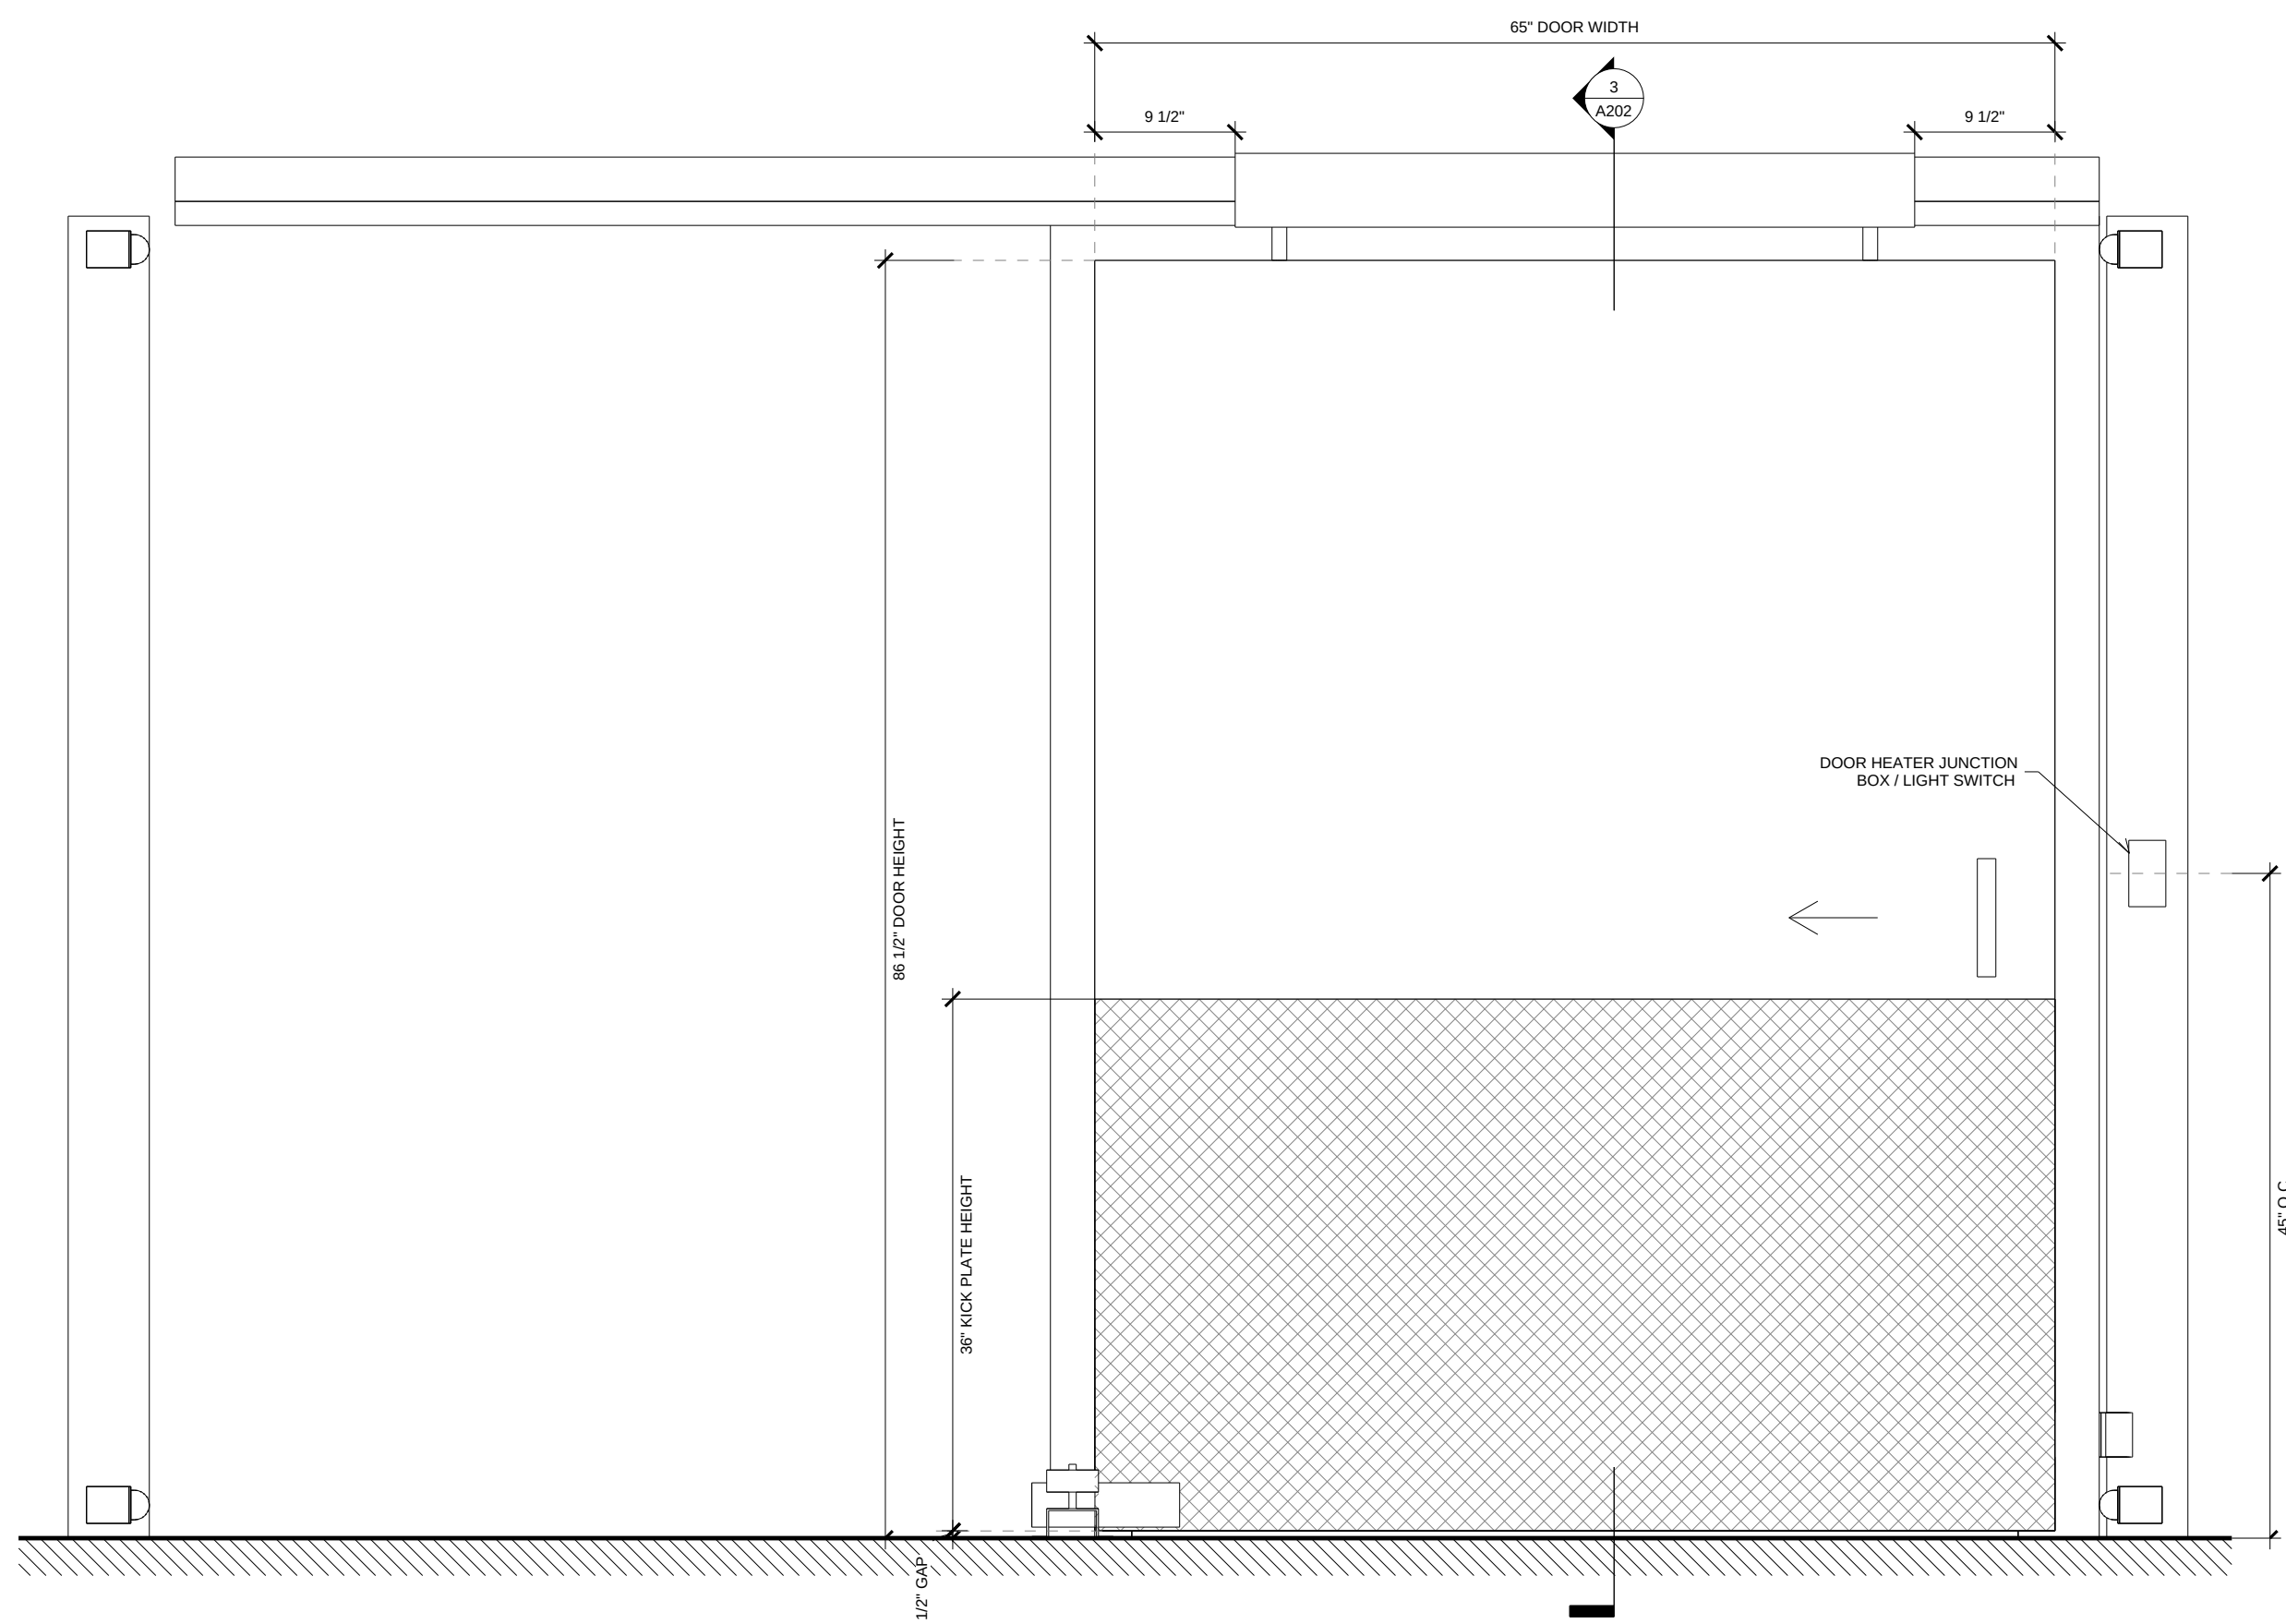


COOLER DOOR EXTERIOR ELEVATION -
② JAMB FRAME
1" = 1'-0"

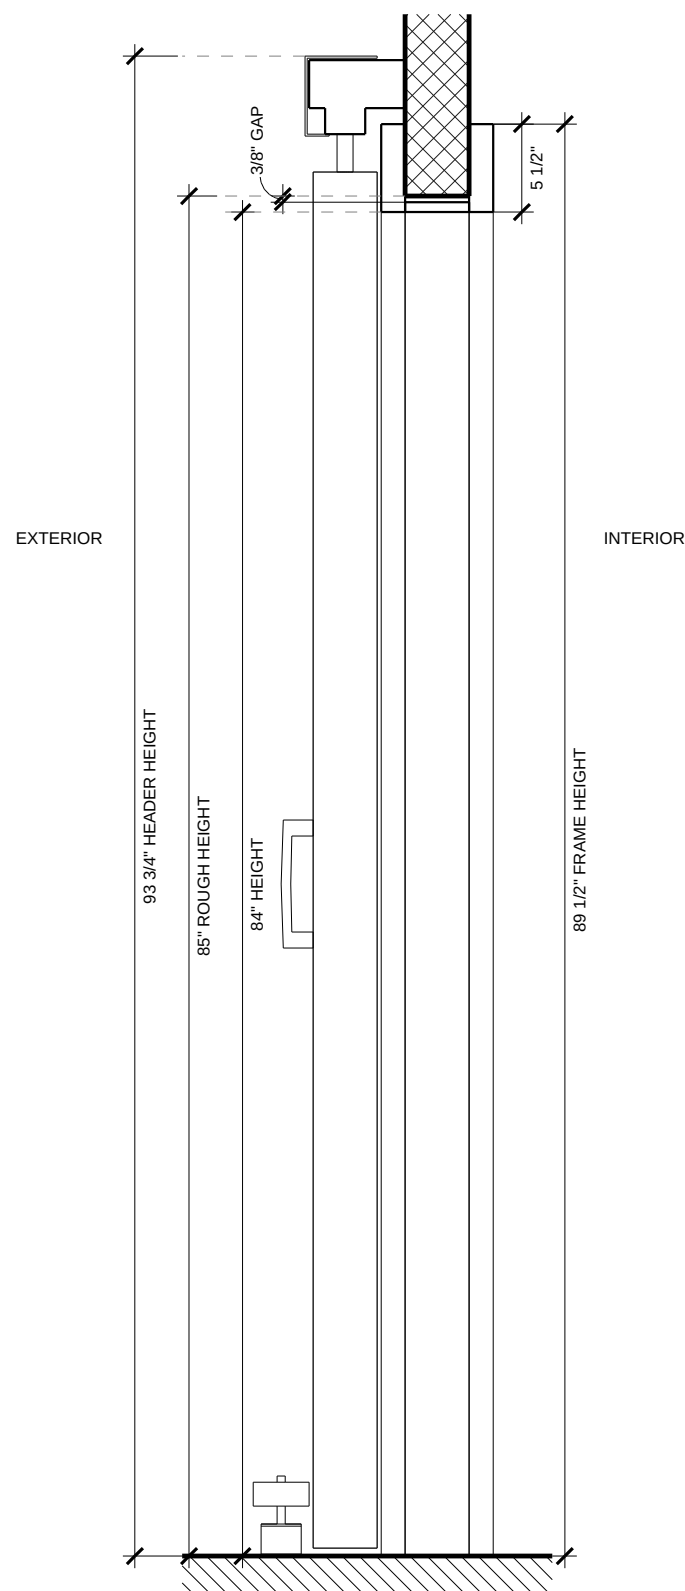

③ SECTION - JAMB FRAME
1" = 1'-0"

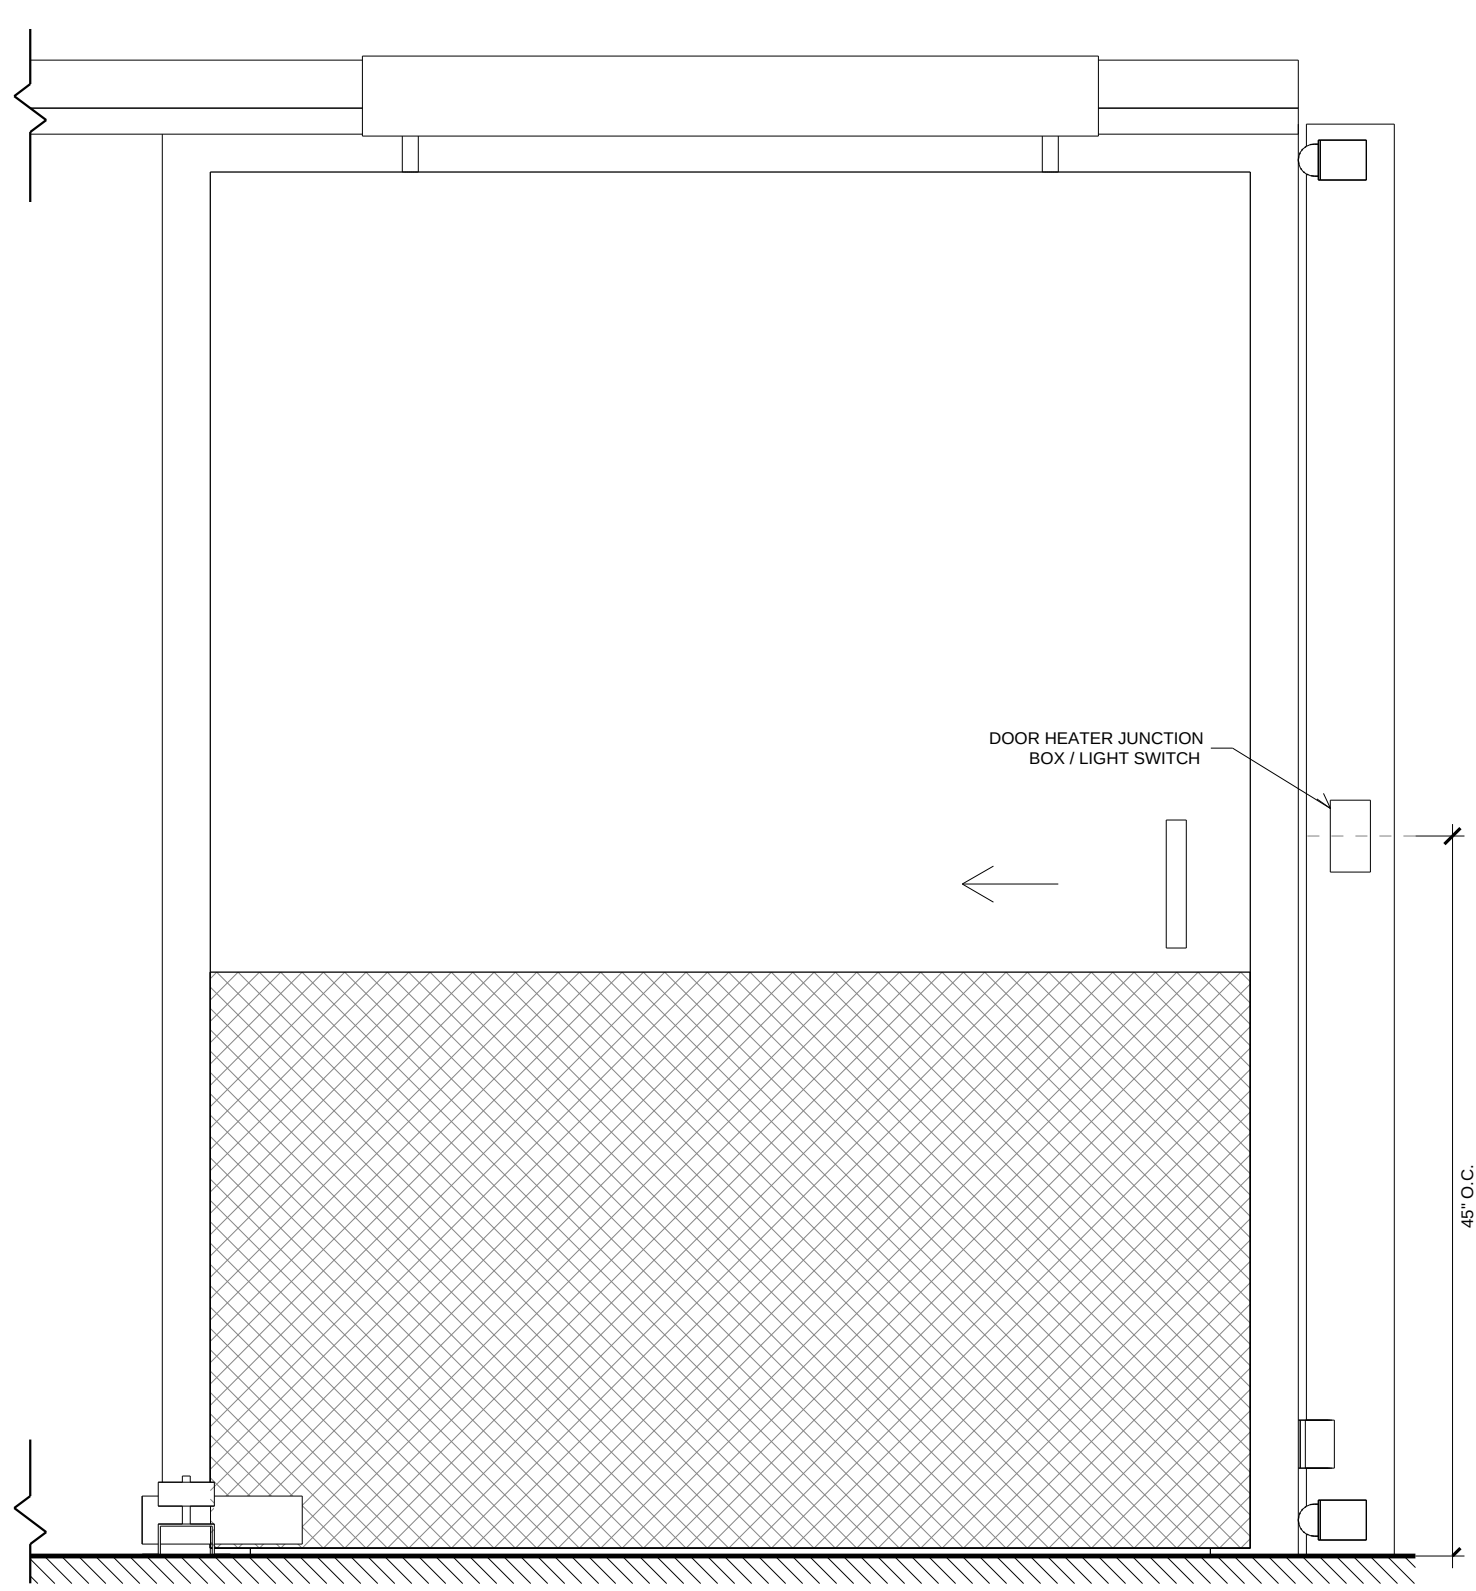

FREEZER DOOR EXTERIOR ELEVATION -
④ JAMB FRAME
1" = 1'-0"

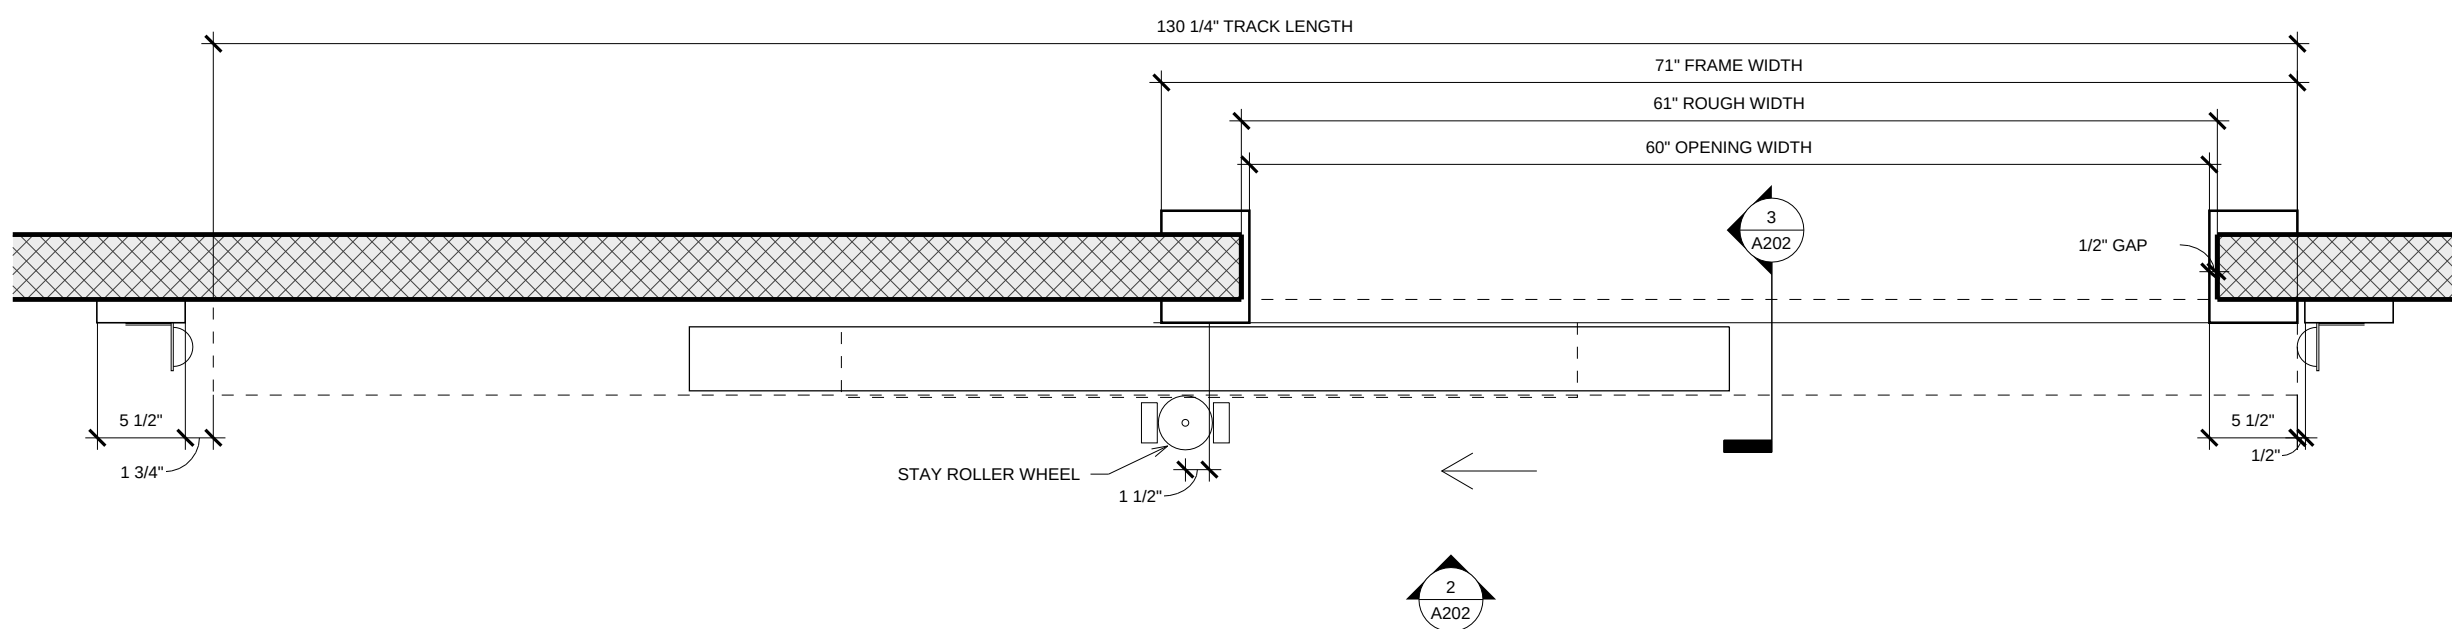

① FLOOR PLAN - JAMB FRAME
1" = 1'-0"

WALK-IN SINGLE SLIDE DOOR SCHEDULE - LEFT HAND							
Type	Width	Height	Model	Manufacturer	Description	URL	Product Page URL
60" x 84" Cooler, Jamb Frame	60"	84"	ELT 60" x 84"	ELT Custom Coolers	Walk in Cooler Sliding Door 60" x 84" Prehung with Jamb Frame and Header for New Construction. Left Hand	https://eltcoolerdoors.com/	https://eltcoolerdoors.com/collections/sliding-cooler-doors
60" x 84" Freezer, Jamb Frame	60"	84"	ELT 60" x 84"	ELT Custom Coolers	Walk in Freezer Sliding Door 60" x 84" Prehung with Jamb Frame and Header for New Construction. Left Hand	https://eltcoolerdoors.com/	https://eltcoolerdoors.com/collections/sliding-freezer-doors



WALK-IN SINGLE SLIDE DOOR
60" x 84" - LEFT HAND

Project Number
Date
Drawn By
Checked By

ELT-SL-60x84
October 2026
ELT
ELT

A202

Scale
1" = 1'-0"