
 
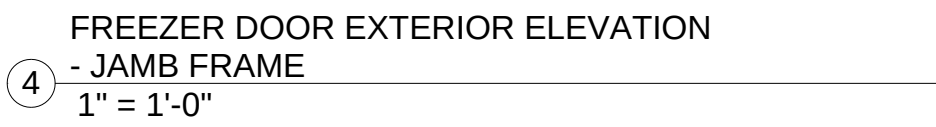
 


13770 Nelson St, Detroit, MI 48227
313-528-7888
sales@eltcustomcoolers.com

[illegible]

Project Number	ELT-SL-84x95
Date	October 2026
Drawn By	ELT
Checked By	ELT

Scale $1'' = 1'-0''$

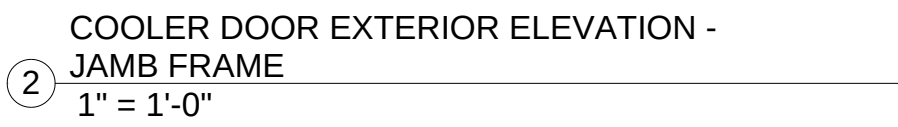

WALK-IN SINGLE SLIDE DOOR SCHEDULE - RIGHT HAND							
Type	Width	Height	Model	Manufacturer	Description	URL	Product Page URL
84" x 95" Cooler, Jamb Frame	84"	95"	ELT 84" x 95"	ELT Custom Coolers	Walk in Cooler Sliding Door 84" x 95" Prehung with Jamb Frame and Header for New Construction. Right Hand	https://eltcoolerdoors.com/	https://eltcoolerdoors.com/collections/sliding-cooler-doors
84" x 95" Freezer, Jamb Frame	84"	95"	ELT 84" x 95"	ELT Custom Coolers	Walk in Freezer Sliding Door 84" x 95" Prehung with Jamb Frame and Header for New Construction. Right Hand	https://eltcoolerdoors.com/	https://eltcoolerdoors.com/collections/sliding-freezer-doors