



E.L.T. Custom Coolers LLC

13770 Nelson St, Detroit, MI 48227
313-528-7888
sales@eltcustomcoolers.com


eltcoolerdoors.com

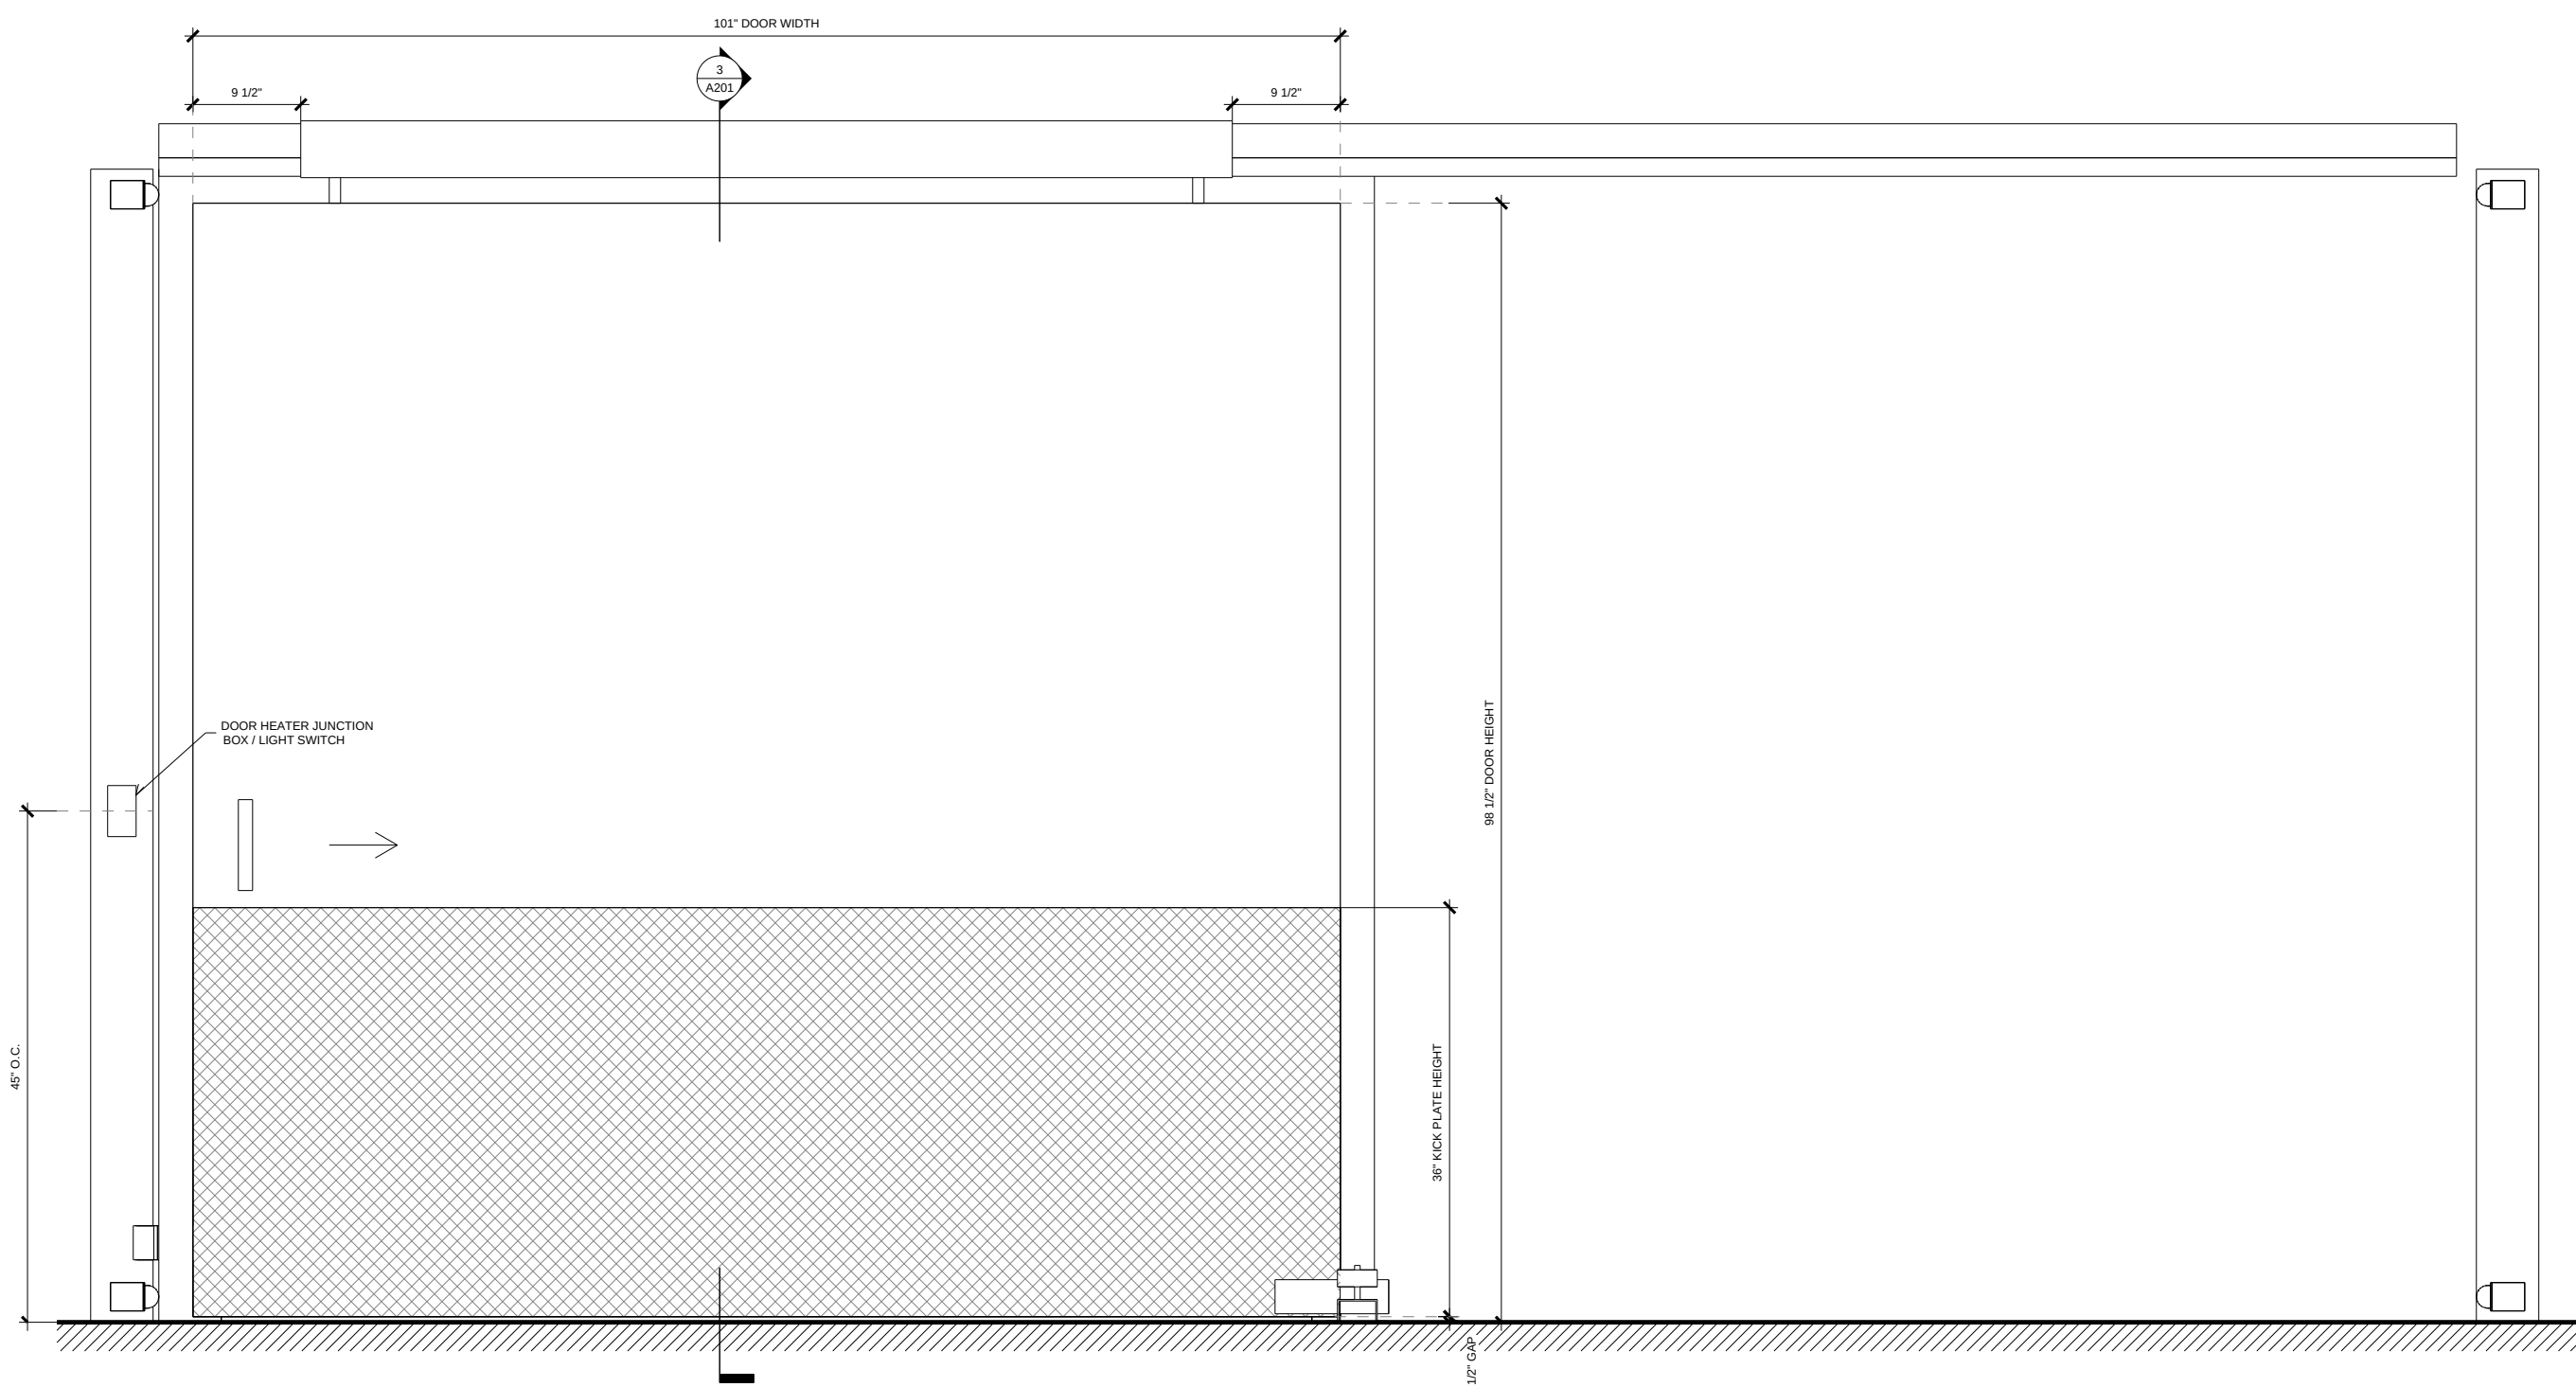


COOLER DOOR EXTERIOR ELEVATION -
② JAMB FRAME
3/4" = 1'-0"

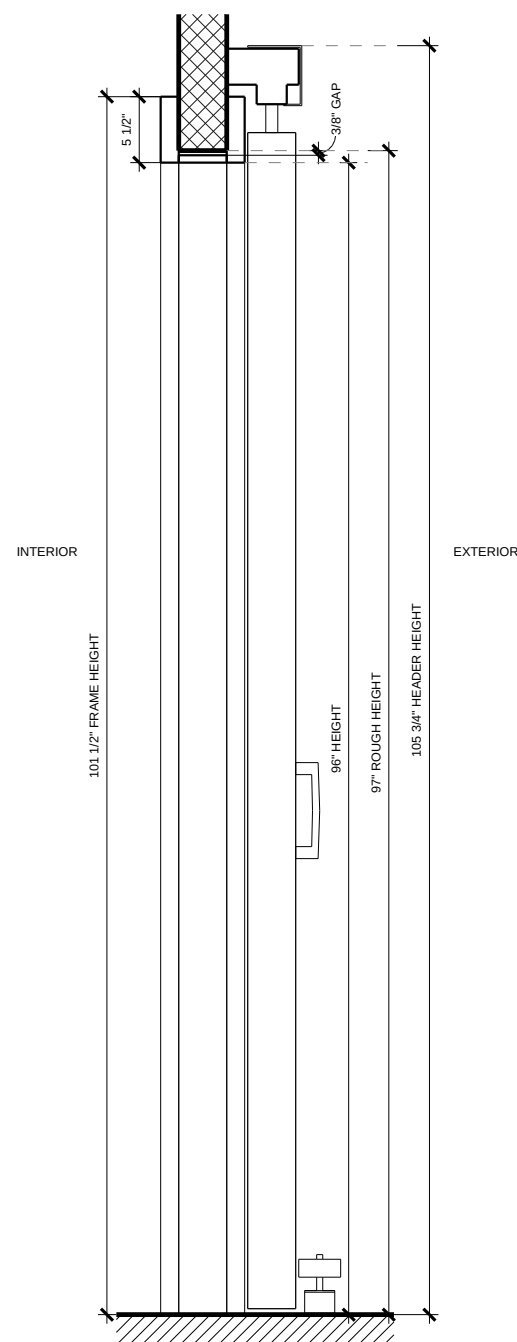

③ SECTION - JAMB FRAME
3/4" = 1'-0"

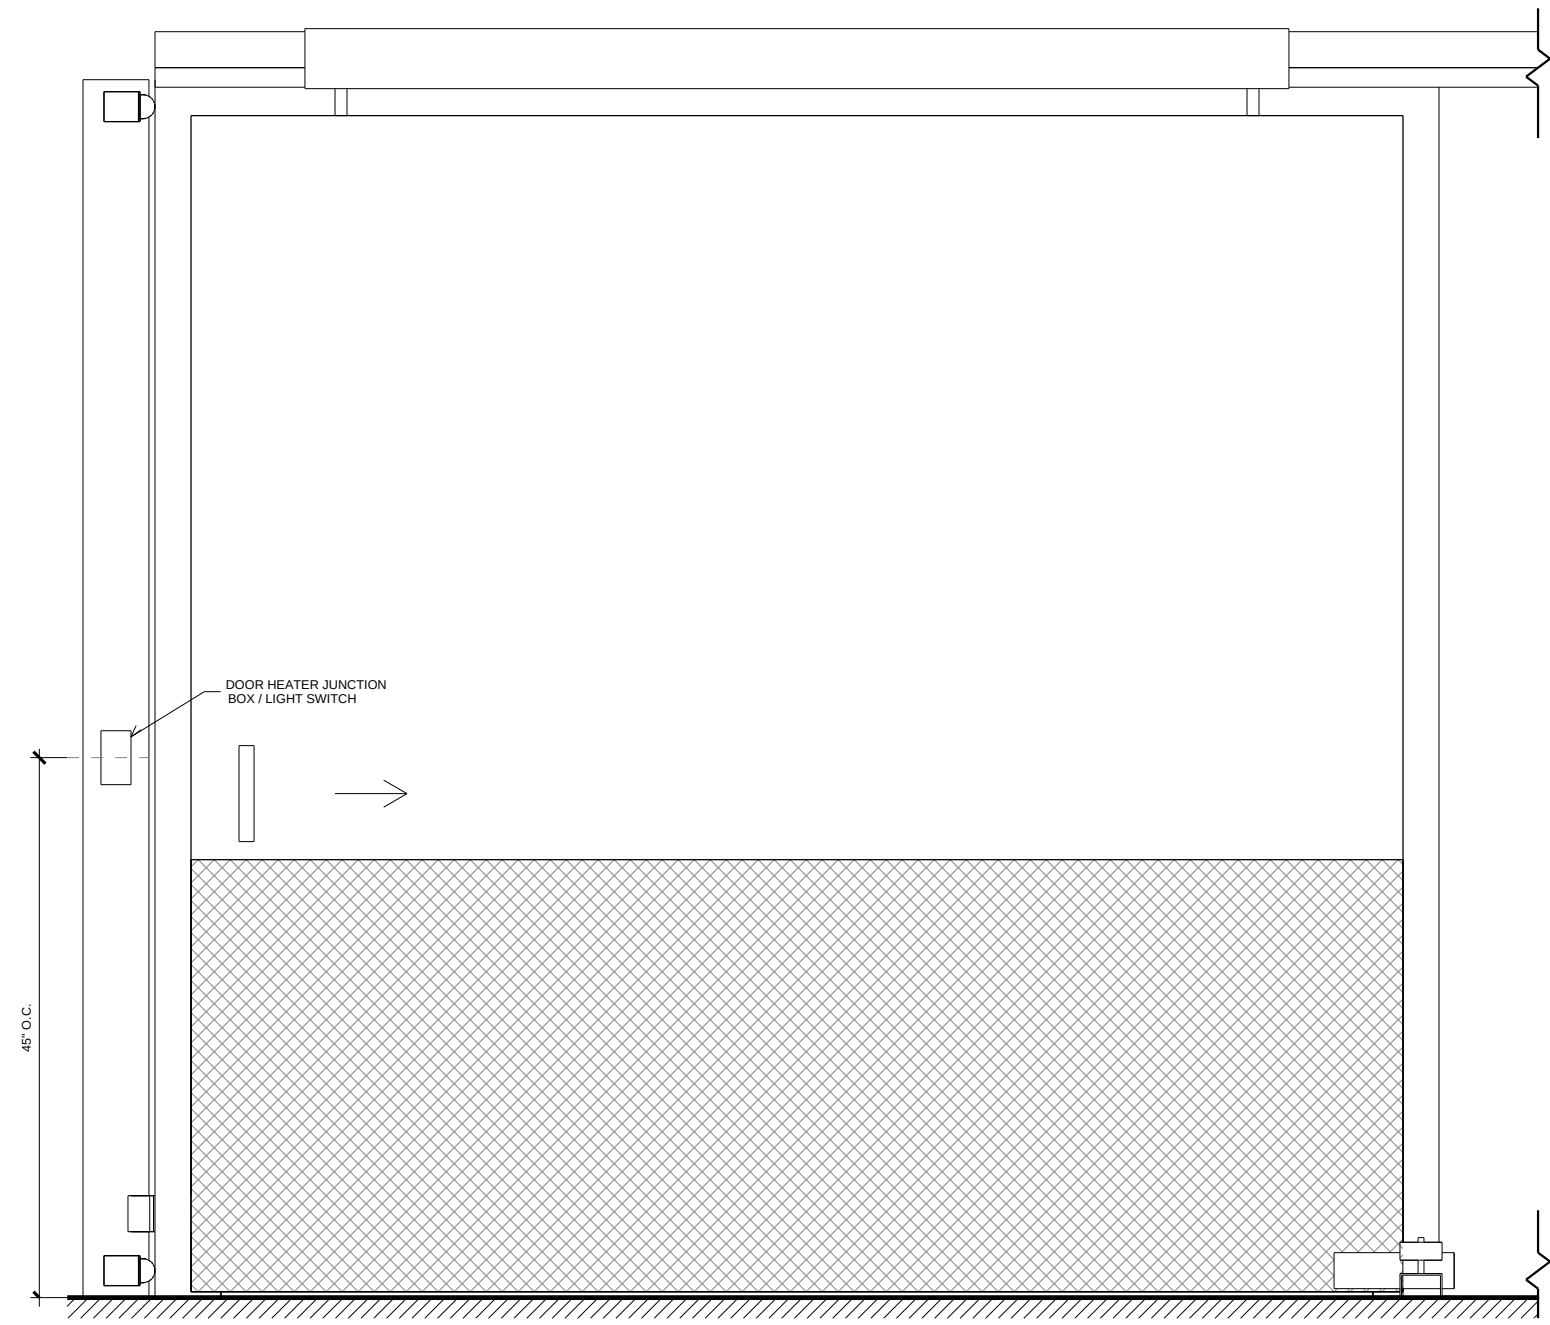

FREEZER DOOR EXTERIOR ELEVATION
- JAMB FRAME
④ 3/4" = 1'-0"

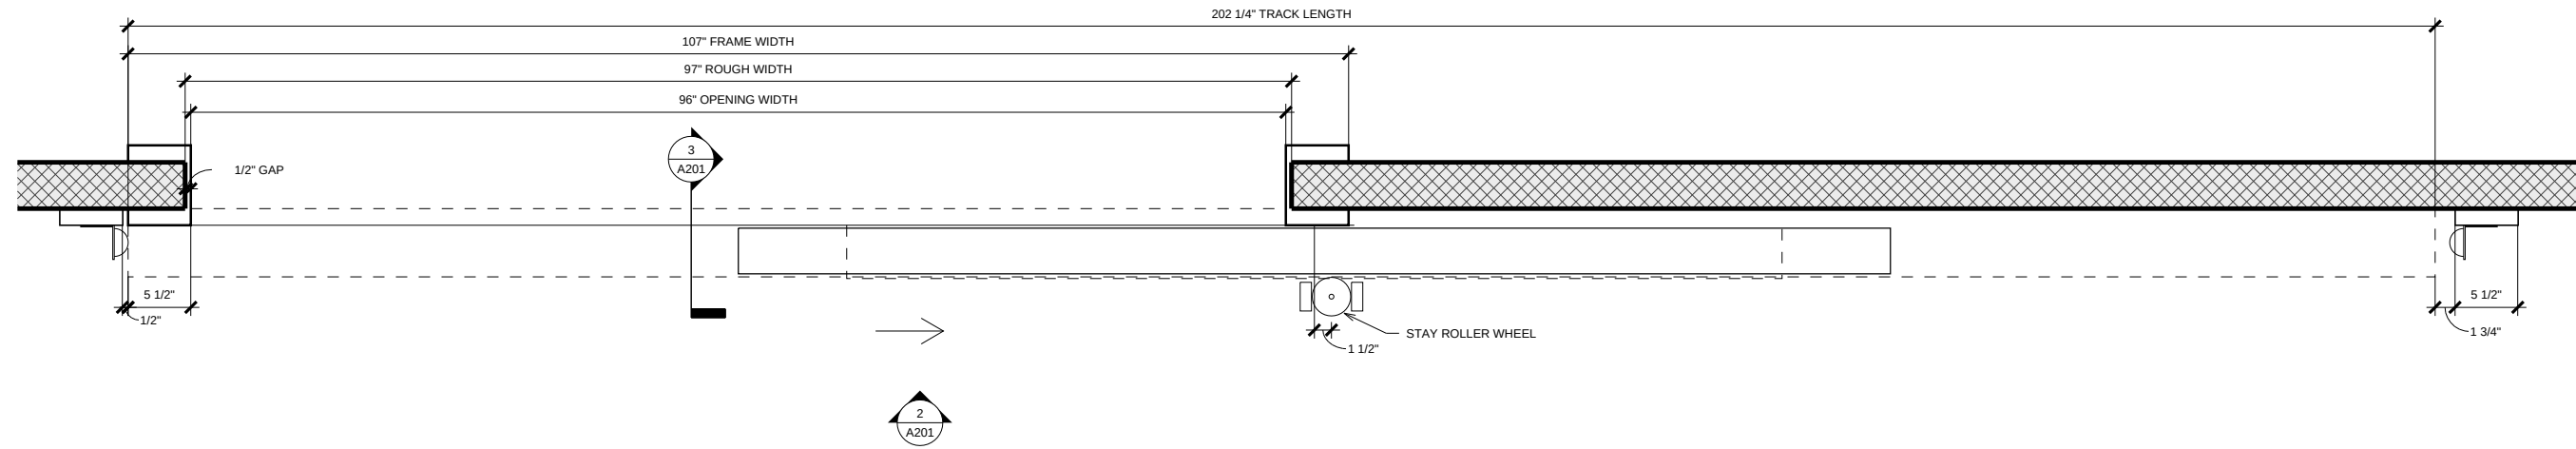

① FLOOR PLAN - JAMB FRAME
3/4" = 1'-0"

WALK-IN SINGLE SLIDE DOOR SCHEDULE - RIGHT HAND							
Type	Width	Height	Model	Manufacturer	Description	URL	Product Page URL
96" x 96" Cooler, Jamb Frame	96"	96"	ELT 96" x 96"	ELT Custom Coolers	Walk in Cooler Sliding Door 96" x 96" Prehung with Jamb Frame and Header for New Construction. Right Hand	https://eltcoolerdoors.com/	https://eltcoolerdoors.com/collections/sliding-cooler-doors
96" x 96" Freezer, Jamb Frame	96"	96"	ELT 96" x 96"	ELT Custom Coolers	Walk in Freezer Sliding Door 96" x 96" Prehung with Jamb Frame and Header for New Construction. Right Hand	https://eltcoolerdoors.com/	https://eltcoolerdoors.com/collections/sliding-freezer-doors



WALK-IN SINGLE SLIDE DOOR
96" x 96" - RIGHT HAND

Project Number	ELT-SL-96x96
Date	October 2026
Drawn By	ELT
Checked By	ELT

A201

Scale	3/4" = 1'-0"
-------	--------------