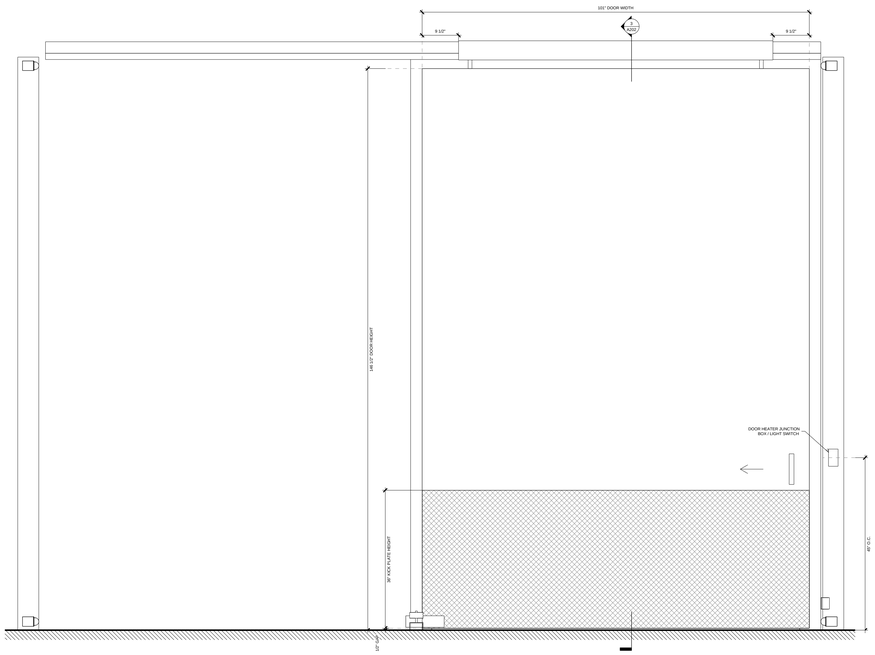

2 COOLER DOOR EXTERIOR ELEVATION - JAMB FRAME
3/4" = 1'-0"

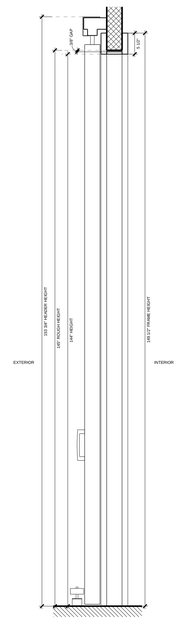

3 SECTION - JAMB FRAME
3/4" = 1'-0"

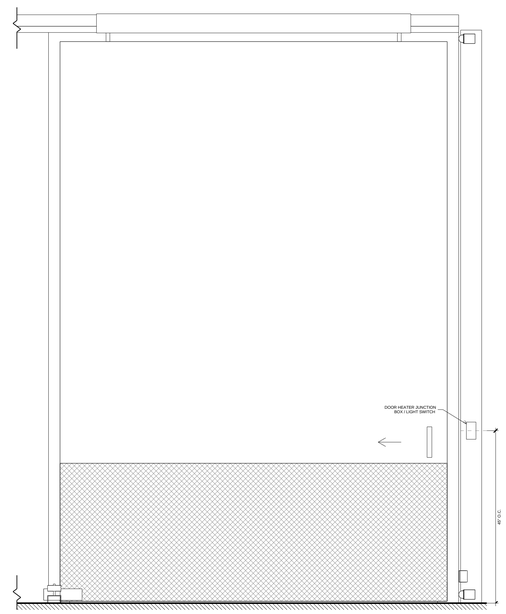

4 FREEZER DOOR EXTERIOR ELEVATION - JAMB FRAME
3/4" = 1'-0"

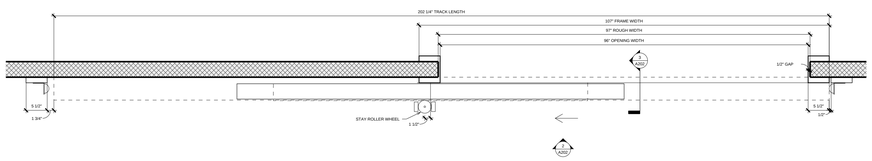

1 FLOOR PLAN - JAMB FRAME
3/4" = 1'-0"

WALK-IN SINGLE SLIDE DOOR SCHEDULE - LEFT HAND

Type	Width	Height	Model	Manufacturer	Description	URL	Product Page URL
96" x 144" Cooler, Jamb Frame	96"	144"	ELT 96" x 144"	ELT Custom Coolers	Walk in Cooler Sliding Door 96" x 144" Prehung with Jamb Frame and Header for New Construction. Left Hand	https://eltcoolerdoors.com/	https://eltcoolerdoors.com/collections/sliding-cooler-doors
96" x 144" Freezer, Jamb Frame	96"	144"	ELT 96" x 144"	ELT Custom Coolers	Walk in Freezer Sliding Door 96" x 144" Prehung with Jamb Frame and Header for New Construction. Left Hand	https://eltcoolerdoors.com/	https://eltcoolerdoors.com/collections/sliding-freezer-doors

E.L.T. Custom Coolers LLC
13770 Nelson St, Detroit, MI 48227
313-528-7888
sales@eltcustomcoolers.com

eltcoolerdoors.com

No.	Description	Date

WALK-IN SINGLE SLIDE DOOR
96" x 144" - LEFT HAND

Project Number	ELT-SL-96x144
Date	October 2026
Drawn By	ELT
Checked By	ELT

A202

Scale 3/4" = 1'-0"